
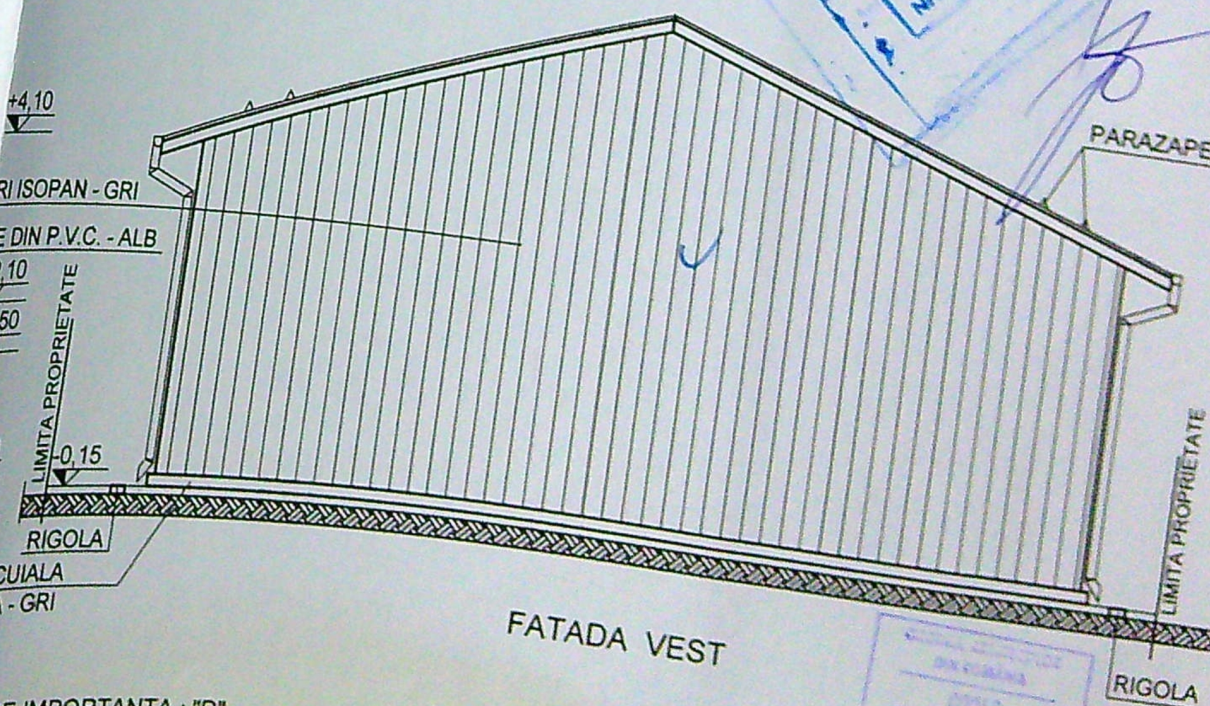
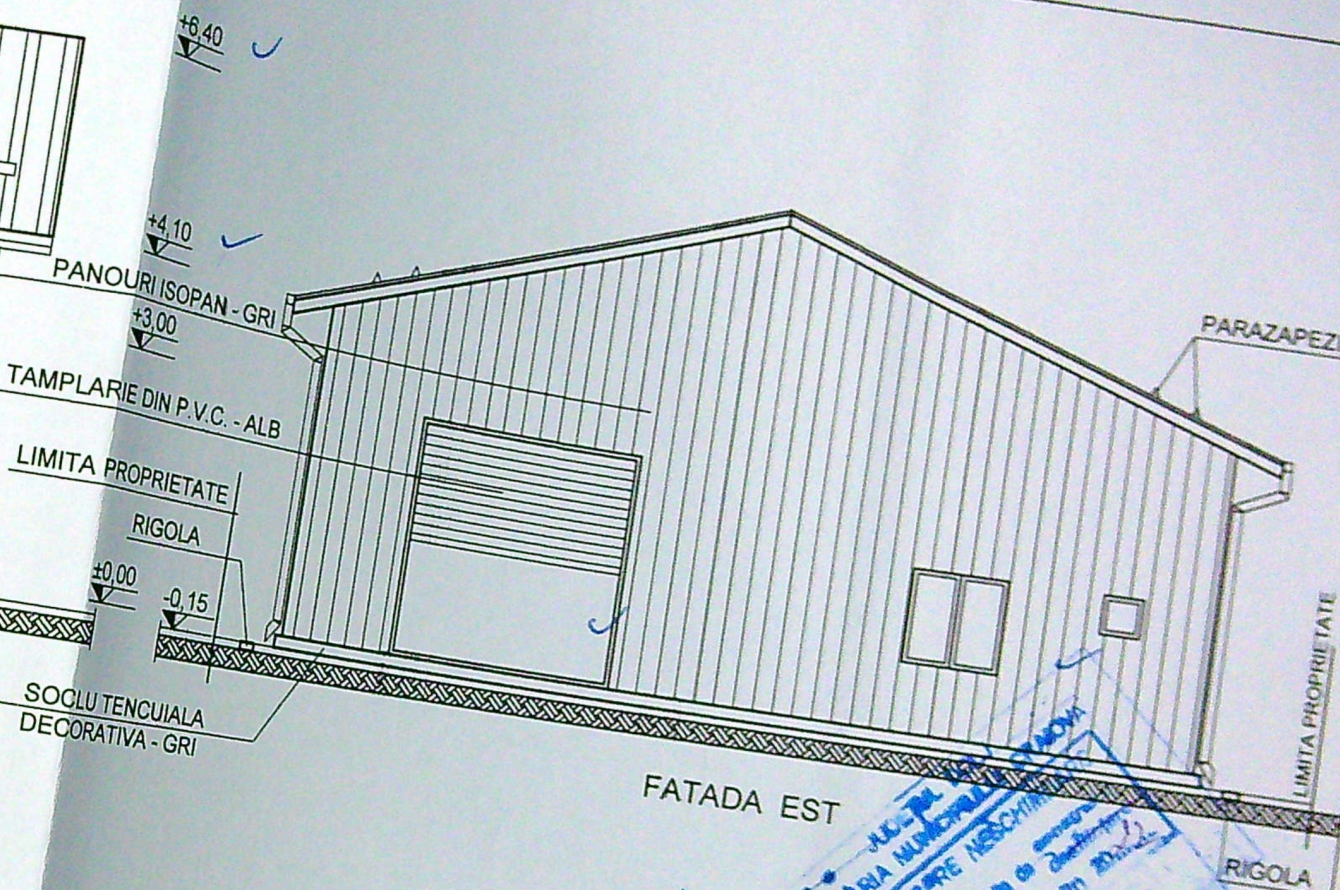
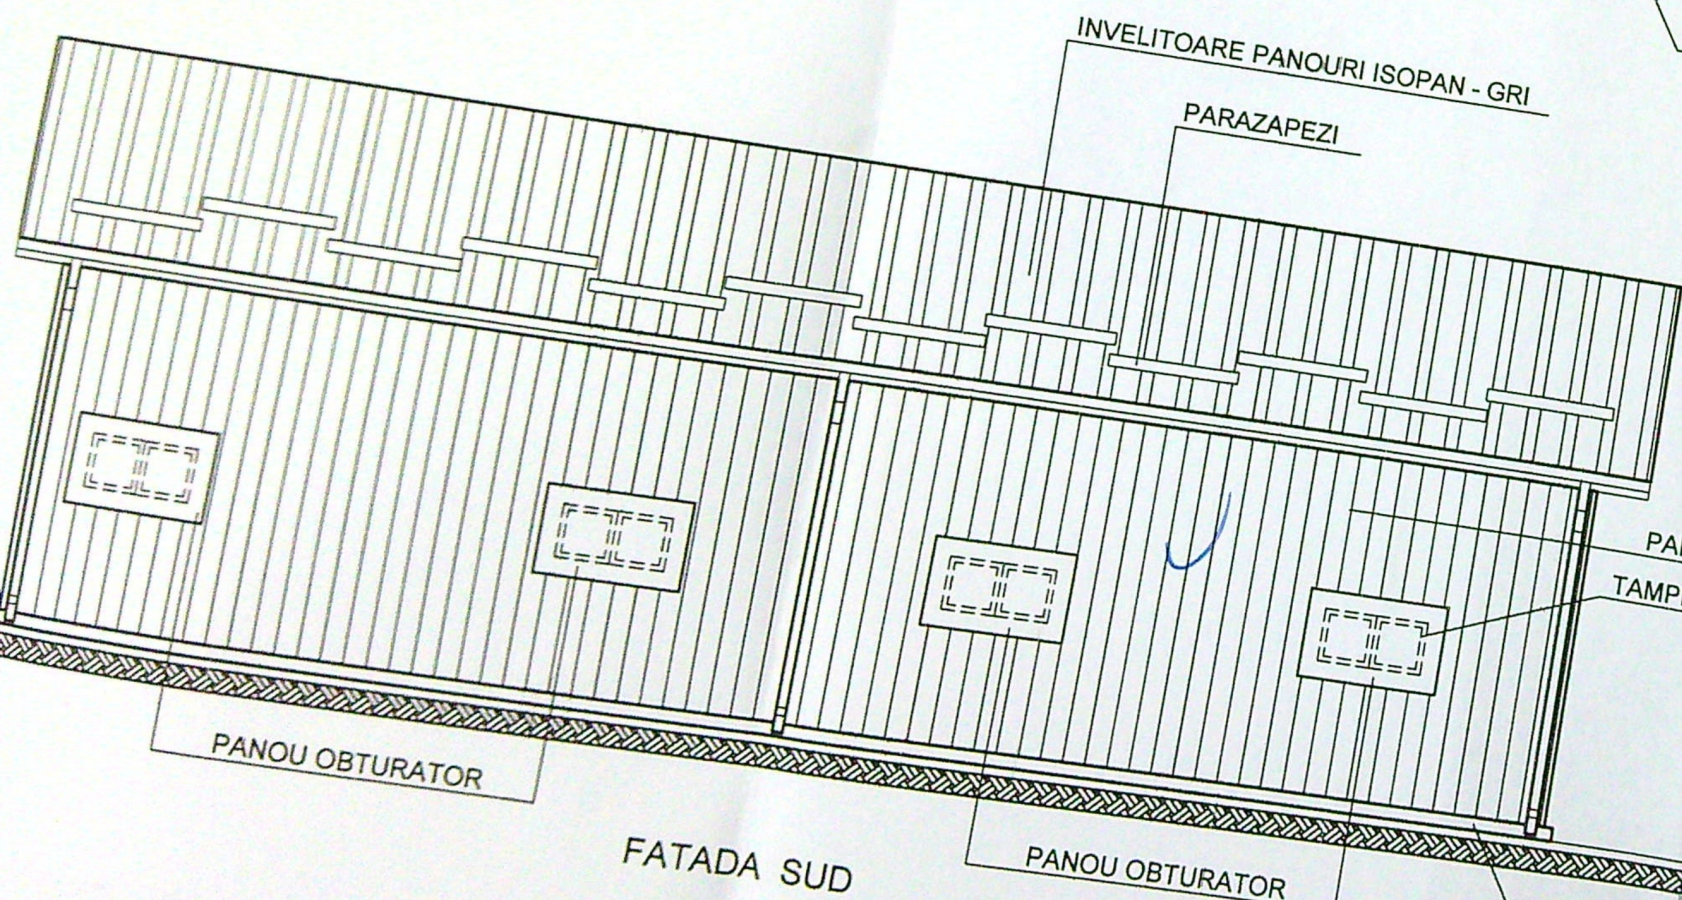


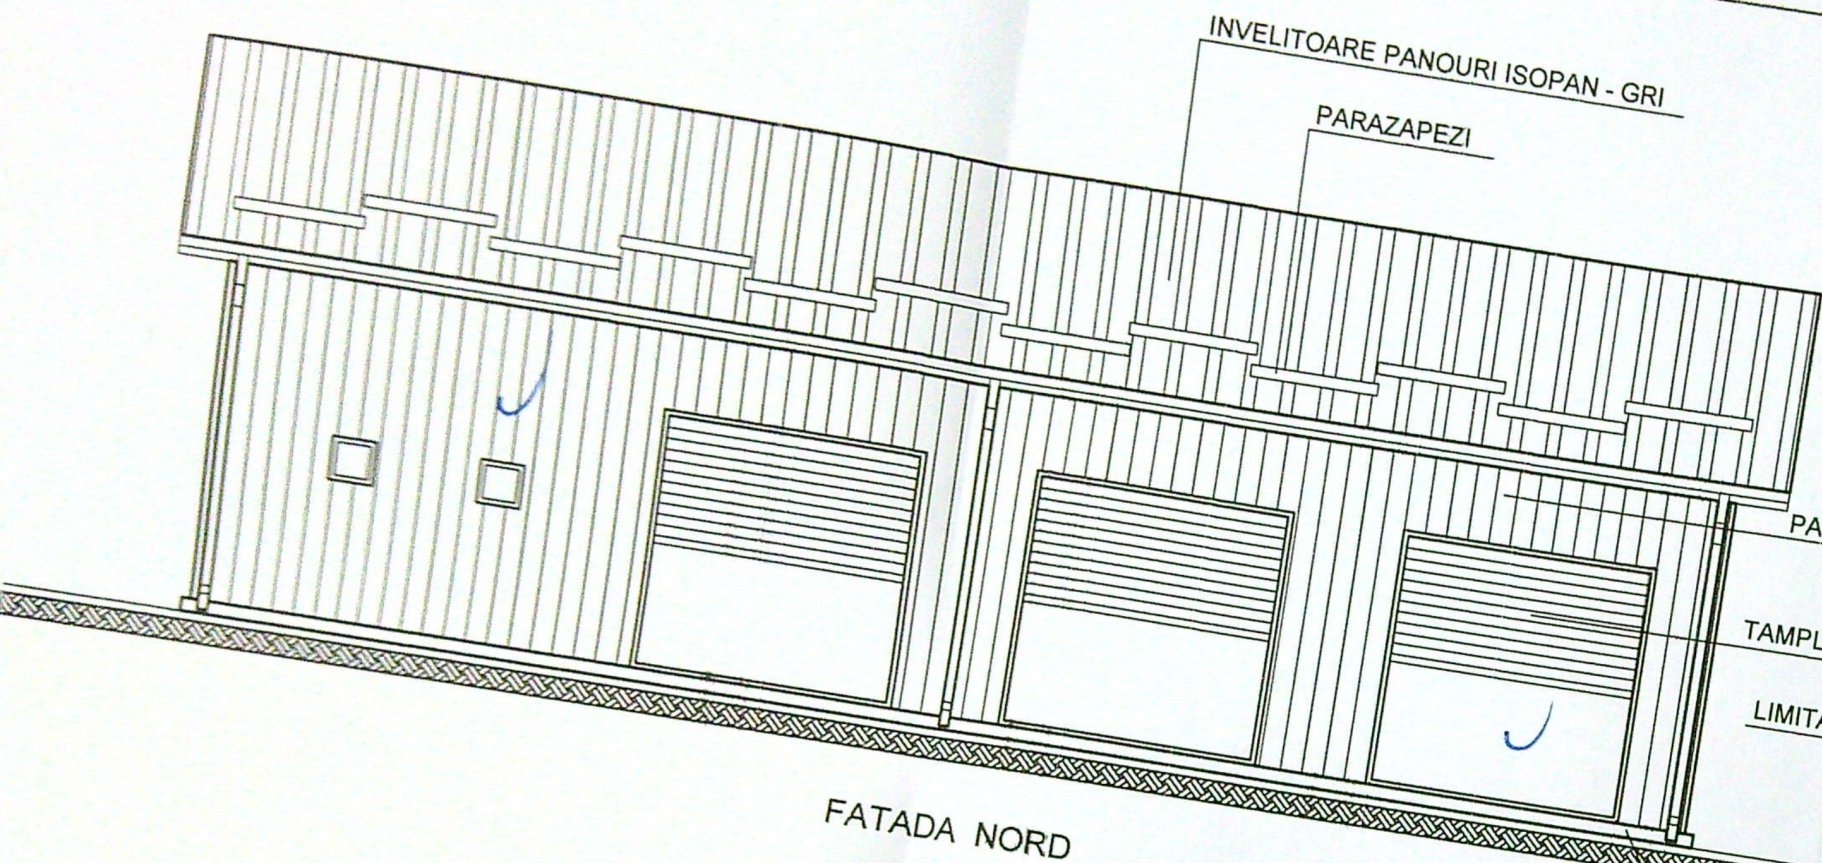

CATEGORIA DE IMPORTANTA : "D"

NUME SEMNATURA / DATA

EXPERTIZA

NR

DATA

TANASE FLORIN - MARIAN si
TANASE ROXANA ELENA
CRAIOVA, T 126, P 8, LOT 3/3/2, DOLJ
STRUCTIE METALICA P - 001


Pr. nr.
36/2021

PLAN DE AMPLASARE A IMOBILULUI

Adresa:	Suprafata masurata:	Adresa imobilului:
35694	371 mp	Mun. Craiova, extravilan, tarla 126, parcela 8, lotul 3/3/2, Jud. Dolj
Funciara nr.:	235694	UAT Craiova

LEGENDA:

- LIMITA PROPRIETATE
- IMPREJMUIRE PROPUSA - L = 73,89 mtr
- ATELIER REPARATII MASINI AGRICOLE PARTER - PROPUS -
- constructie metalica provizorie cu durata de amplasare 10 ani
- ALEI SI TROTUARE CE SE VOR AMENAJA IN INCINTA - S = 85,50 mp
- PLATFORMA BETONATA - PARCAJE AUTO 2x(2,50 m x 5,00 m) - S = 25,00 mp
- SPATII VERZI CE SE VOR AMENAJA IN INCINTA - S = 50,50 mp
- BAZIN ETANS VIDANJABIL - PROPUS
- PUT FORAT - PROPUS

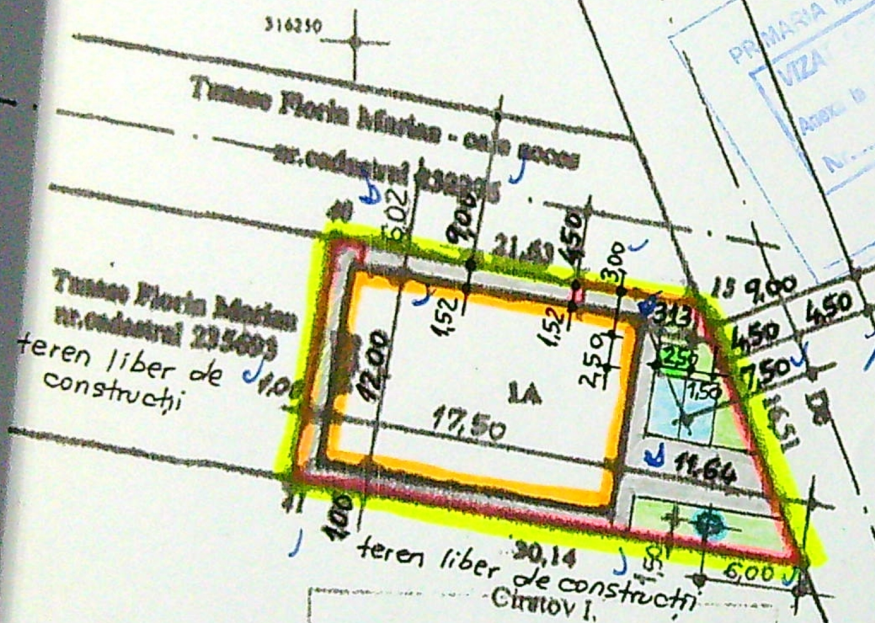

S. teren	= 371,00 mp.
S.C. propus	= 210,00 mp.
A.D. propus	= 210,00 mp.
C.U.T. propus	= 0,87
P.O.T. propus	= 57 %

ORDINUL ARHITECTUR
DIN ROMANIA
00052
Mihoela Elena
IANOVIC

A. Date referitoare la teren			Mentuni:
Nr. parcela	Categoria de folosinta	Suprafata (mp)	
1	A	371	hotei conventional
B. Date referitoare la constructii			Mentuni:
Cod	Destinatia	Suprafata construita la sol (mp)	
			ORDINUL ARHITECTUR DIN ROMANIA 00052 Mihoela Elena IANOVIC
			ANEXA 1
			/ NR. / DATA:

TANASE FLORIN - MARIAN si TANASE ROXANA ELENA MUN. CRAIOVA, T 126, P 8, LOT 3/3/2, DOLJ	Pr. nr. 36/2021
CONSTRUCTIE METALICA P. - provizorie cu durata de DEST. ATELIER REPARATII MASINI AGRICOLE, ETANS VIDANJABIL SI IMPREJMUIRE TEREN	Peza: C.U.T. DT&C.
PLAN DE SITUATIE	Planeta nr.