

PLAN DE AMPLASAMENT SI DELIMITARE A IMOBILULUI IN URMA DEZLIPirii-Lot 18/2/1/2 scara 1:1000



Nr. cadastral	Suprafata masurata (mp)	Adresa imobilului:
241847	2500	Intravilan, Loc. Craiova, str. Calea Bucuresti, nr. 325C, jud. Dolj
Calea Bucuresti nr.		Unitatea Administrativ Teritoriala (UAT): CRAIOVA

313500

412000

Nr. cadastral 231864

412000

313500

- limita de proprietate
- supanta, S=25.00 mp
- Parter, S=264 mp

Indicatori teritoriali:

- S.Teren=2500 mp
- S.C. Propus=264 mp
- P.O.T Propus=10.56%
- S.D.Propus=299.00 mp
- C.U.T.Propus=0.12

- 5 locuri de parcare =62.50 mp
- spatii verzi=18 mp

teren liber

teren liber


tomboroane

suport biciclete

Lungimea totala a imprejmuirii va fi de 293.03 ml

locuri parcare

spatii verzi

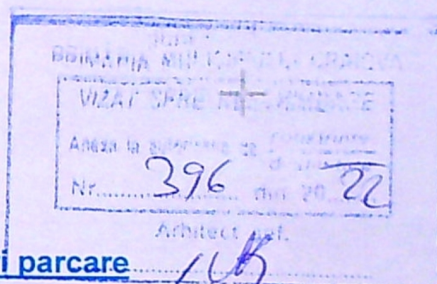

A. Date referitoare la teren

Nr. parcela	Categoria de folosinta	Suprafata (mp)	Mentiiuni
1/1/2/1/1/18/2/1/2	Cc	2500	Imprejmuit, limita conventionala Lot 18/2/1/2-1/1/2/1/1/18/2/1/2Cc
	Total	2500	teren intravilan curti constructii

B. Date referitoare la constructii

Cod	Destinatia	Suprafata construita la sol (mp)	Mentiiuni

Cristian-Radu Botea


Semnat digital de Cristian-Radu Botea
Data: 20.02.2020
12:45:37

80879 / 15.04.2020


Adrian Semnat digital de

REFERAT/NR.	/DATA
REFERAT/NR.	/DATA
REFERAT/NR.	/DATA
EFICIAR: HIGH TECH INDUSTRY PARK CRAIOVA S.A. REPREZENTATA DE DIRECTOR GENERAL PIRVULESCU IONUT PENTRU SC. KING ORS GROUP S.R.L.	PR.NR. 69/2021
AMPLASAMENT: Municipiul Craiova, strada Calea Bucuresti, nr. 325C, lot cu NC 347 UAT Craiova, judetul Dolj	FAZA: Avize/ D.T.A.C.
UL LUCRARI: CONSTRUIRE HALA METALICA CU DESTINATIA VICE AUTO Parter cu Supanta SI IMPREJMUIRE TEREN	PLANS: A 3



PLANUL PLANSEI: PLAN DE SITUATIE
PROPOUNERE PE SUPT CADASTRAL

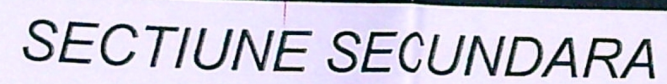


FERAT/NR.	/DATA
FERAT/NR.	/DATA
FERAT/NR.	/DATA
AR: HIGH TECH INDUSTRY PARK CRAIOVA S.A. REPREZENTATA DIRECTOR GENERAL PIRVULESCU IONUT PENTRU SC. KING S GROUP S.R.L. AMENT: Municipiul Craiova, strada Calea Bucuresti, nr.325C, lot cu NC IAT Craiova, judetul Dolj	PR.NR. 69/2021
Lucrari: CONSTRUIRE HALA METALICA CU DESTINATIA DE AUTO Parter cu Supanta SI IMPREJMUIRE TEREN	FAZA Avize D.T.A.
UL PLANSEI: FATADA PRINCIPALA SI FATADA DUNDARA	PLANSAS A7

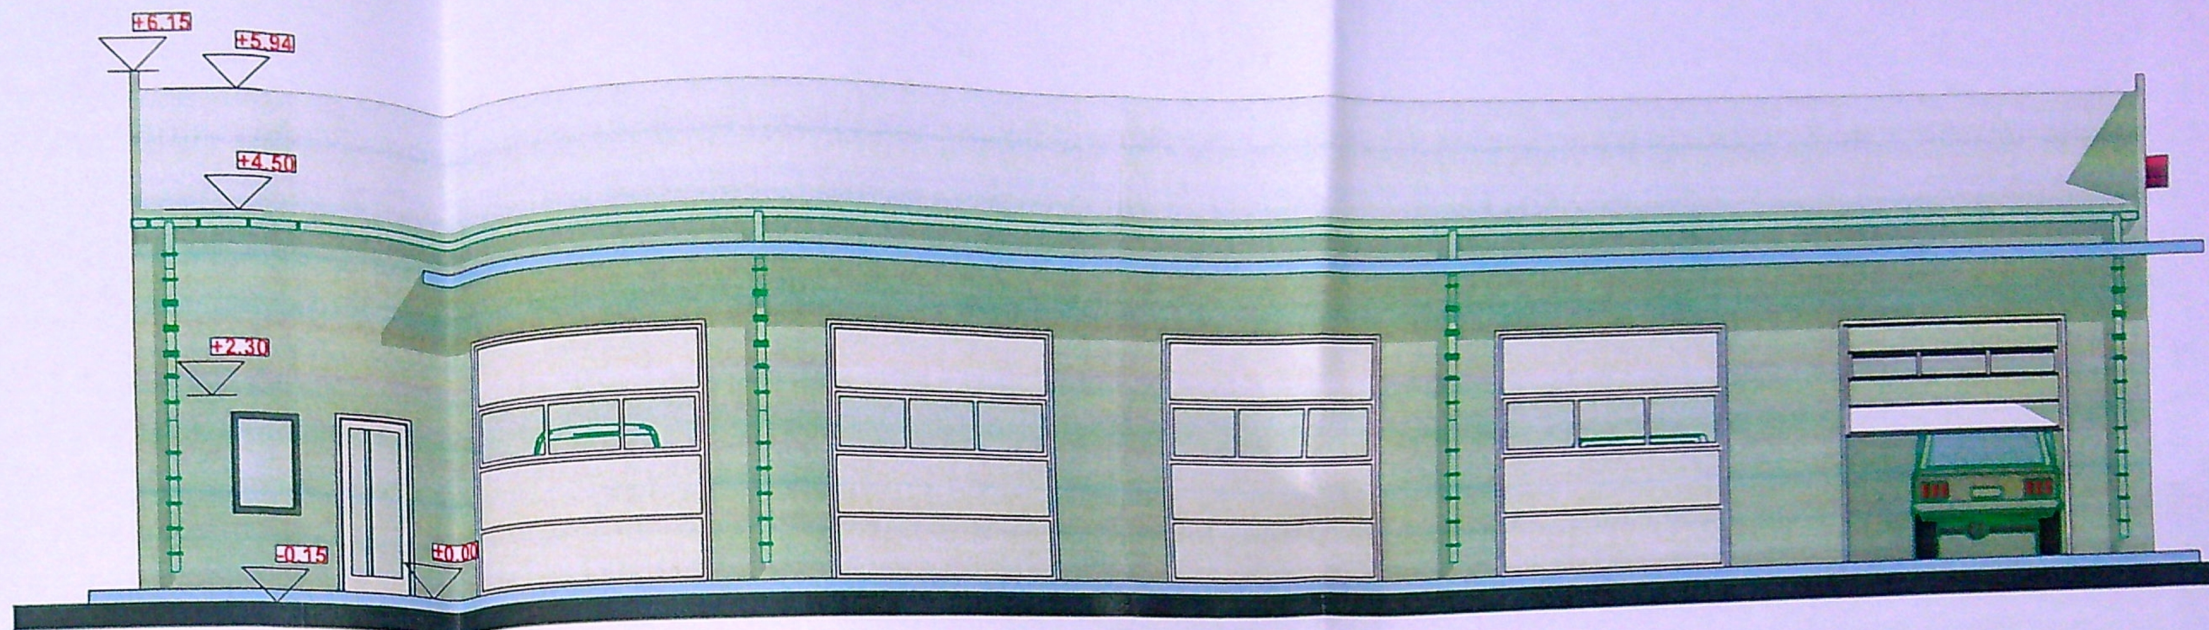

FATADA LATERALA STANGA
(ACCES IN CLADIRE)

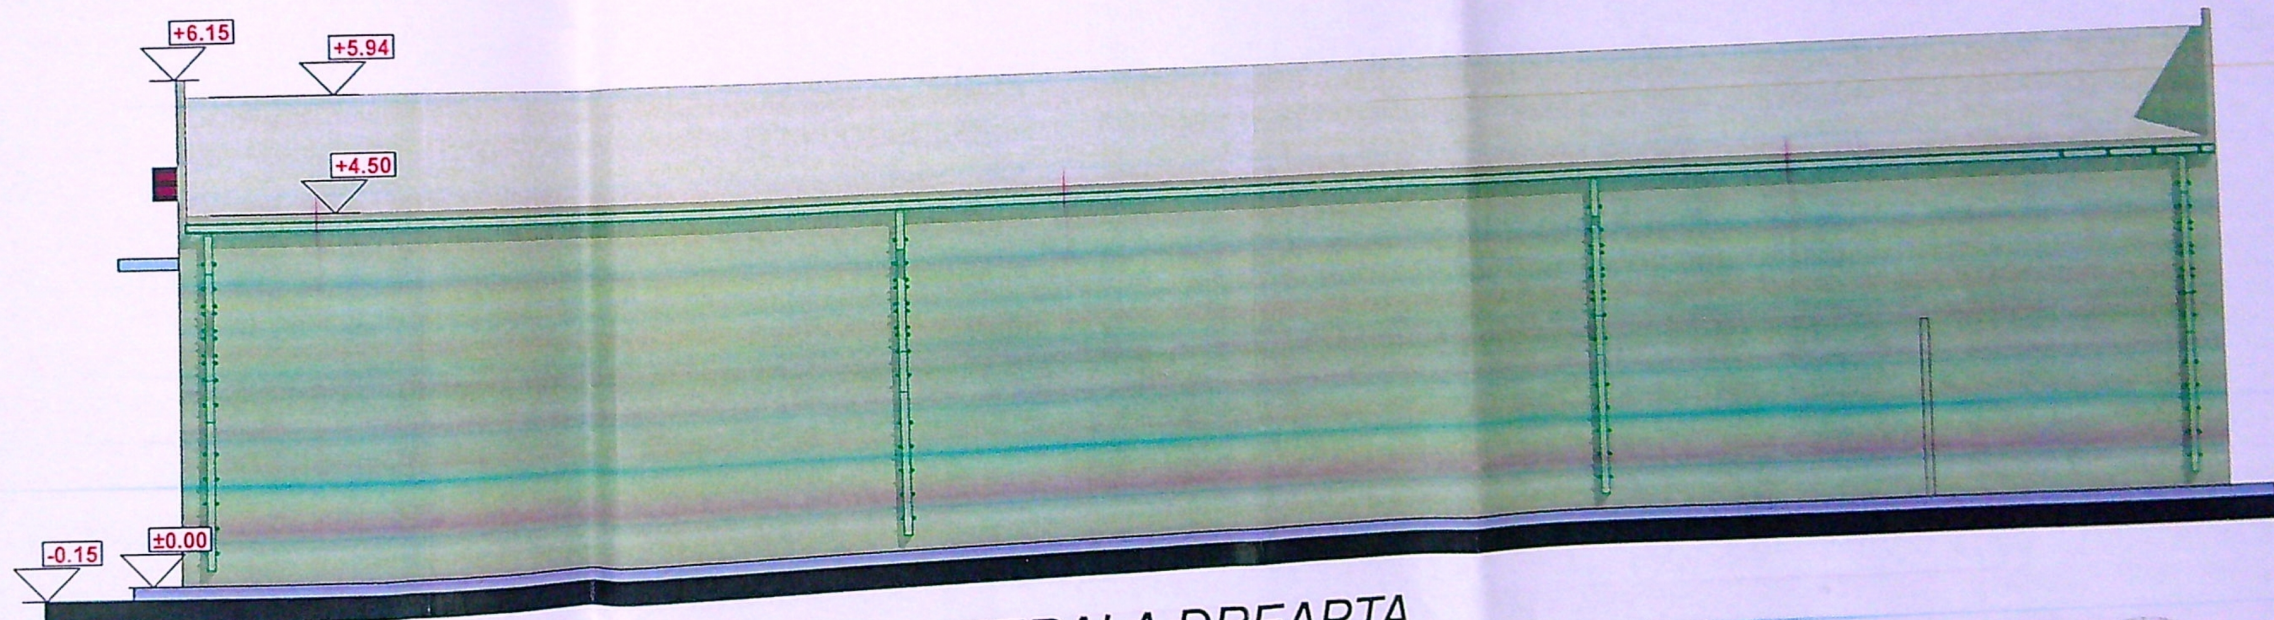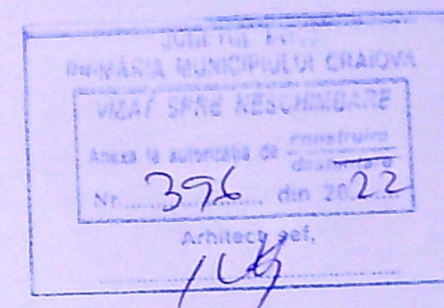

FATADA LATERALA DREAPTA

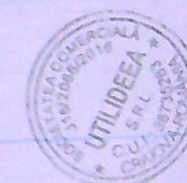

FERAT/NR.
 FERAT/NR.
 FERAT/NR.
 IAR: HIGH TECH INDUSTRY PARK CRAIOVA S.A. REPREZENTATA
 RECTOR GENERAL PIRVULESCU IONUT PENTRU SC. KING
 S GROUP S.R.L.
 IAMENT: Municipiul Craiova, strada Calea Bucuresti, nr. 325C, lot cu NC
 IAT Craiova, judetul Dolj
 LUCRARII: CONSTRUIRE HALA METALICA CU DESTINATIA
 E AUTO Parter cu Supanta SI IMPREJMUIRE TEREN
 IL PLANSEI: FATADE LATERALE