


PLAN DE AMPLASAMENT SI DELIMITARE

Scara 1 : 1
Intravilan

Judetul DOLJ
Teritoriul adm. CRAIOVA
Cod SIRUTA 017069900
Adresa imobil: str. Brestei, nr. 469
(fosta P 915, P 916, P 917, T 55, P 55)
mun. Craiova, jud. Dolj.
Nr. Cadastral.....

Numele si prenumele proprietarilor :
CRETEANU IOANA
Adresa: str. Brestei, nr. 469
mun. Craiova, jud. Dolj

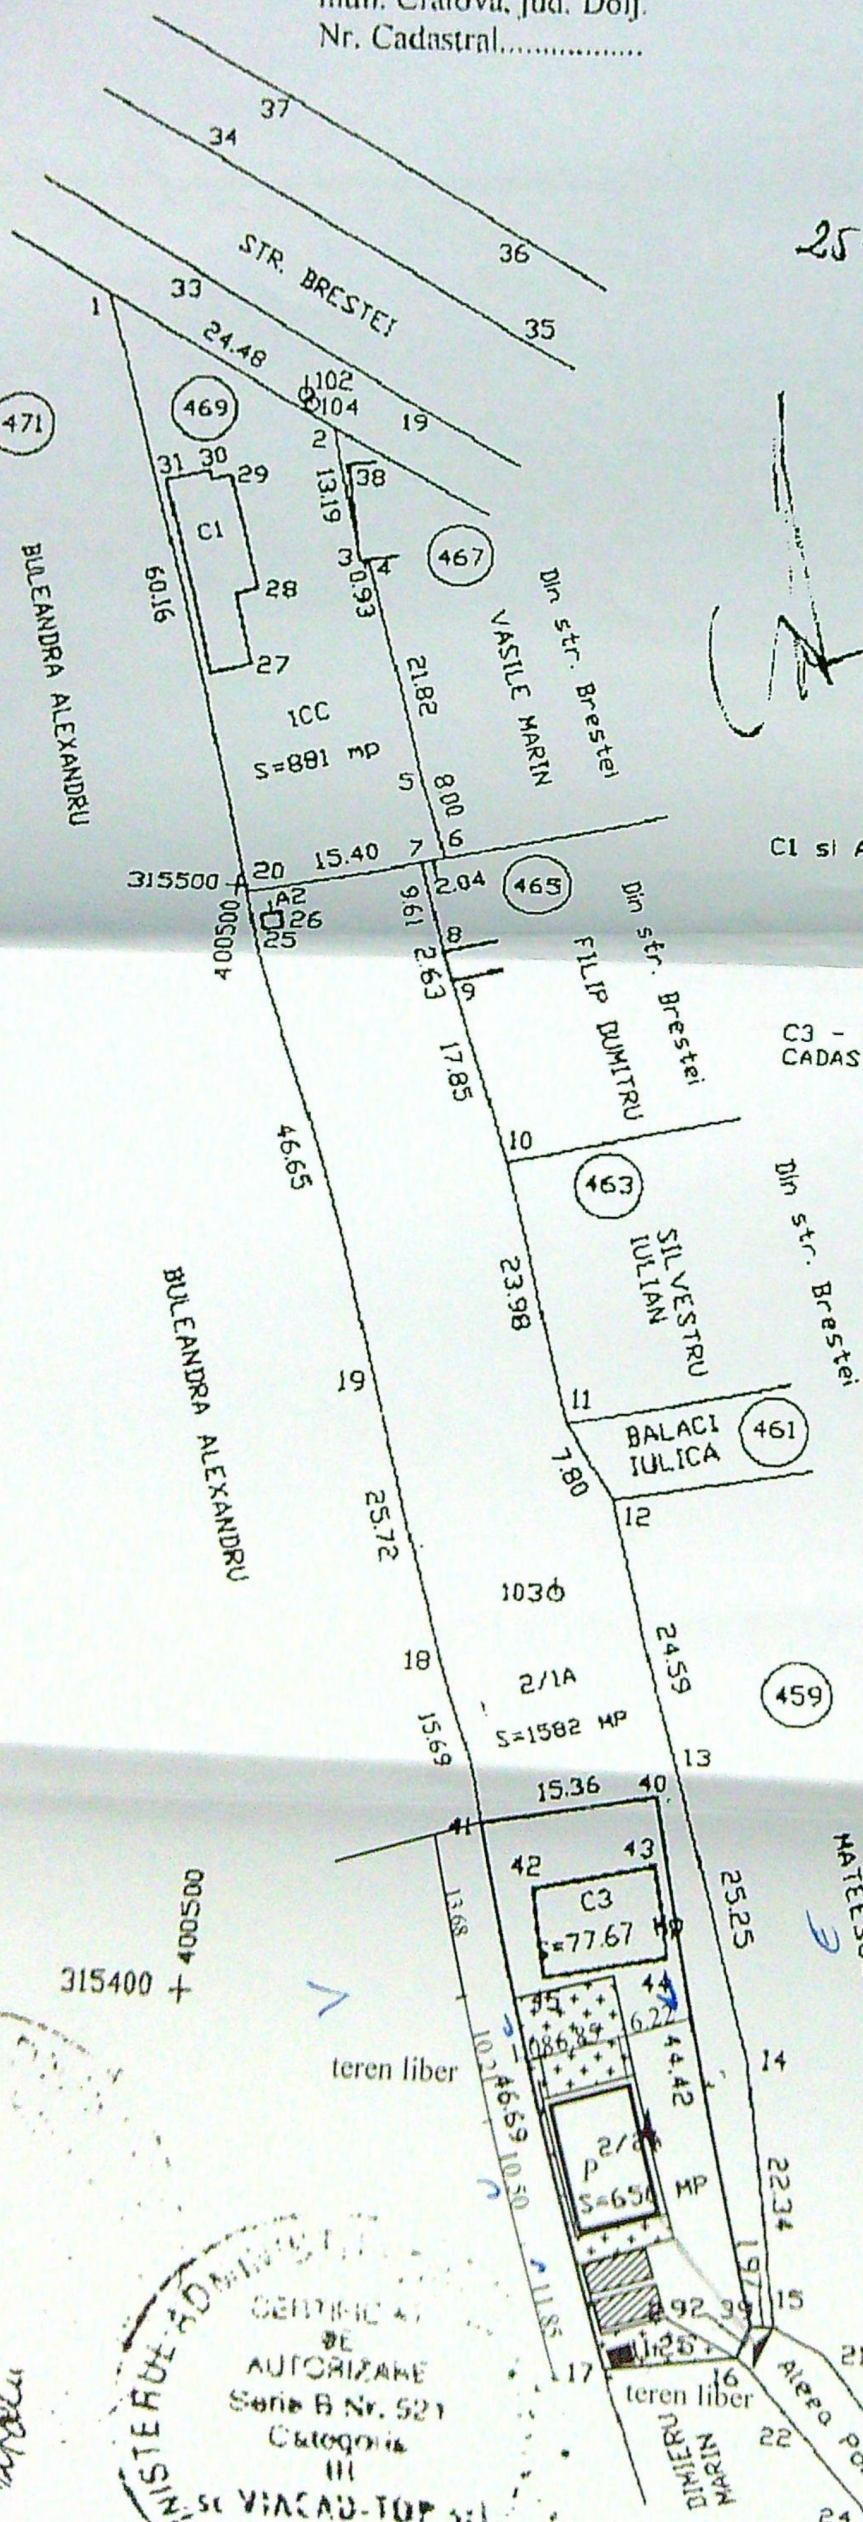

25163 210606

C1, Sc = 94.14 mp
A2, Sc = 2.76 mp

C1 si A2 - FARA AUTORIZATIE DE CONSTRUIRE

C3 - NU FACE OBIECTUL ACESTEI DOCUMENTATII
CADASTRALE

Nr. parcela	Categoria de folosinta	Suprafata (mp)
1	CC	881
2/1	A	1582
2/2	A	656
Total =		3119 MP

SISTEM DE PROIECTIE
STEREOGRAFIC 1970
MUN. CRAIOVA

DATA
18.06.2006

INTOCMIT
S.C. VIACAD-TOP S.R.L.

LEGENDA

- CONSTRUCTIE PROPUSA P
- CONSTRUCTIE EXISTENTA P
- PLATFORMA GOSPODAREASCA


INDICI TEHNICI

	Ac	Acd
locuinta P	71.93 mp	71.93 mp
C3	77.67 mp	77.67 mp
TOTAL	149.60 mp	149.60 mp
POT existent	19%	
CUT existent	0.19	
POT propus	23%	
CUT propus	0.23	


SUPRAFATA TEREN:656.00mp

UR	CERINTA	REFERAT / EXPERTIZA NR. / DATA	Pr. nr.	Faza	PI. nr.
428	RA	Beneficiari: CIRSTOV IONEL CIRSTOV MARIA	4798/22	CU	DTAC
	Scara	Titlu proiect: CONSTRUIRE LOCUINTA PARTER SI DALE CRANOVA DE POLIGONUL NR. 104			
	Data	Titlu planşa: PLAN SITUATIA PROPUSA			
		02/2022			

CERTIFICAT
DE
AUTORIZARE
Seria B Nr. 521
Categorie
III
S.C. VIACAD-TOP S.R.L.


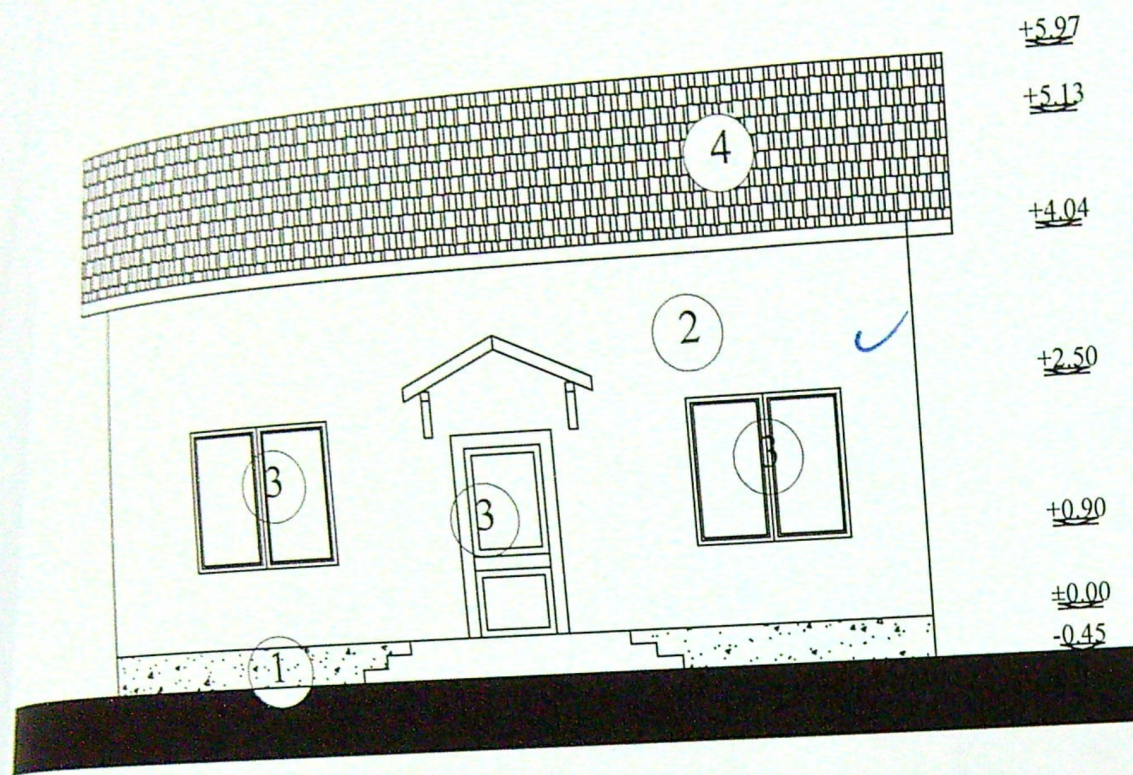


FATADA EST

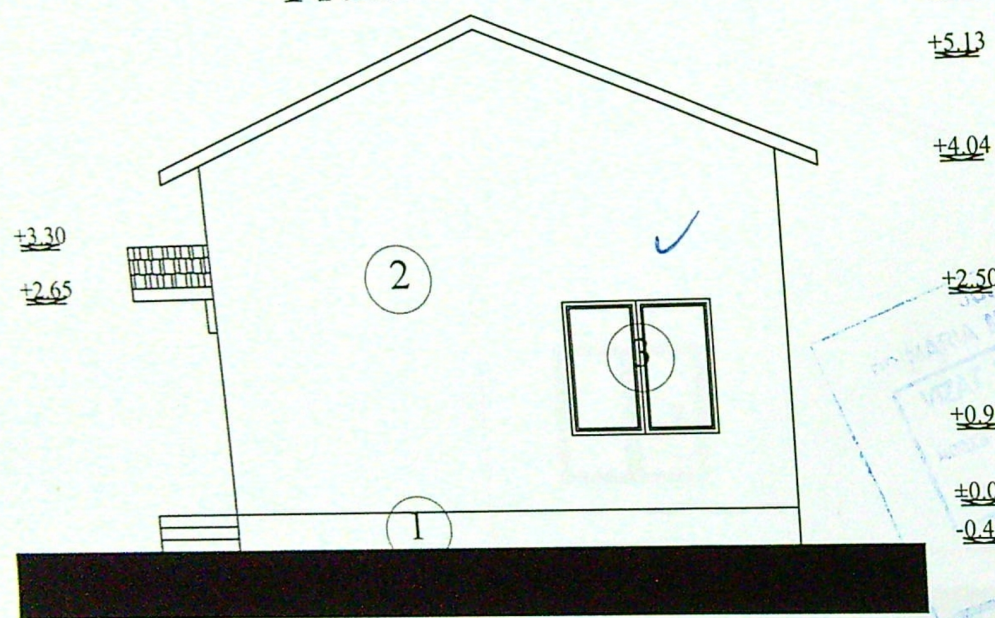


FATADA NORD


- 1 SOCLU DIN PLACAJ DE PIATRA NATURALA
- 2 TENCUIALA STRUCTURALA ALBA
- 3 TAMPLARIE PVC ALBA
- 4 TABLA IMITATIE TIGLA

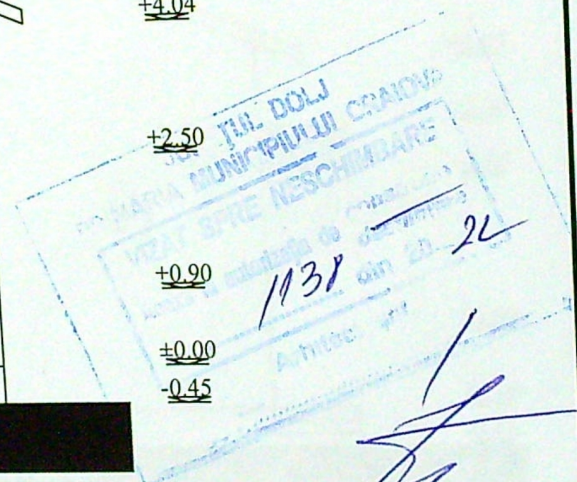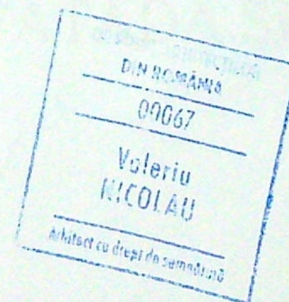

RA	CERINTA	REFERAT / EXPERTIZA NR. / DATA
428	Beneficiari:	CIRSTOV IONEL CIRSTOV MARIA
RA	Scara 1:100	Titlu proiect: CONSTRUIRE LOCUINTA P Jud. Dolj, CRAIOVA, str. Poligonului nr. 110A
	Data 04/2022	Titlu planşa: FATADA NORD SI EST
		Pr. nr. 479B/22
		Faza DTAC
		Pl. nr.

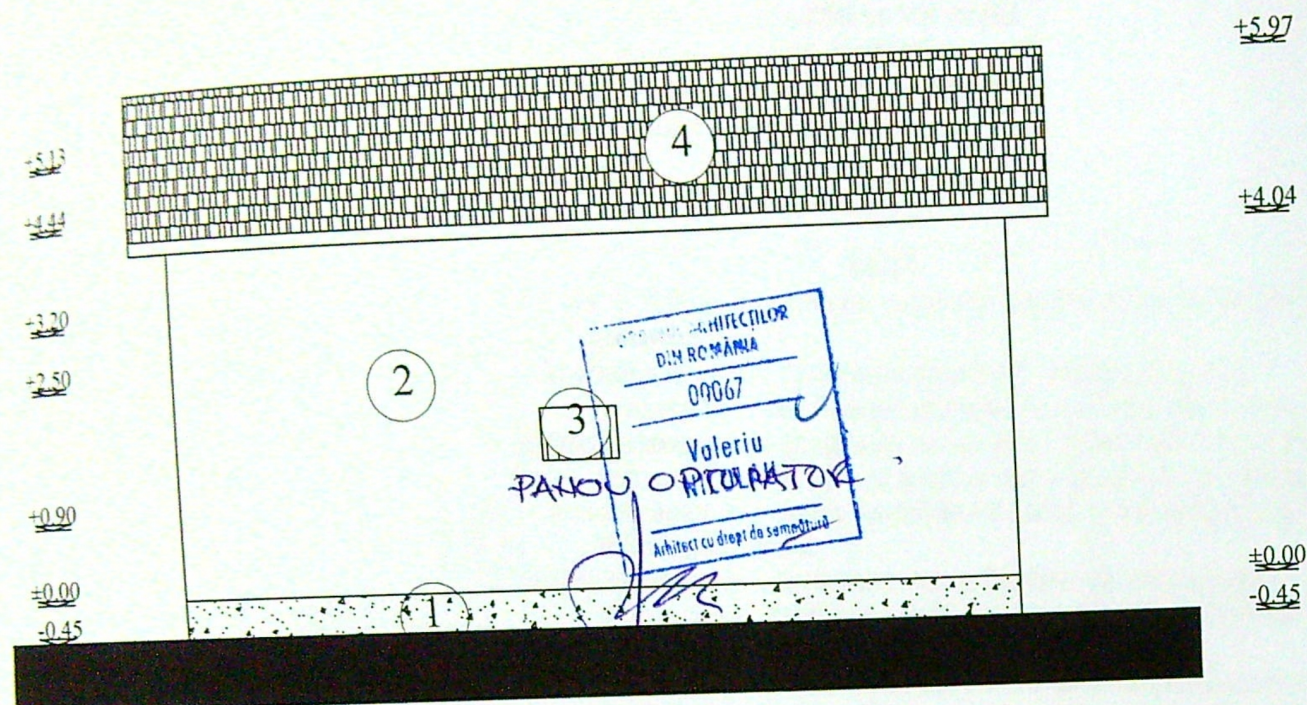


FATADA VEST

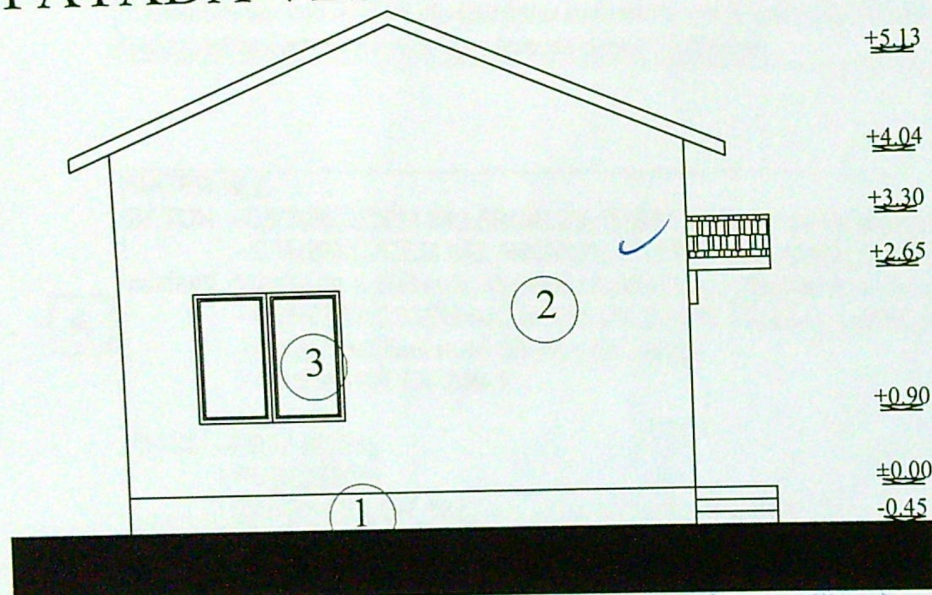

FATADA SUD

- 1 SOCLU DIN PLACAJ DE PIATRA NATURALA
- 2 TENCUIALA STRUCTURALA ALBA
- 3 TAMPLARIE PVC ALBA
- 4 TABLA IMITATIE TIGLA

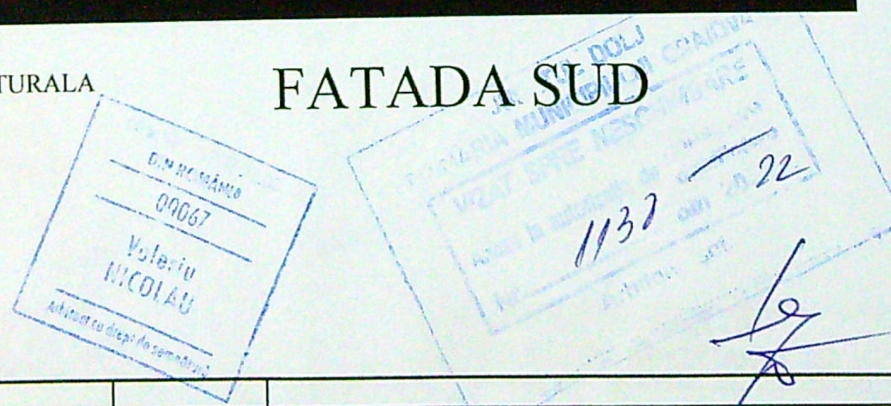

ATURA	CERINTA	REFERAT / EXPERTIZA NR. / DATA	
31428		Beneficiari:	CIRSTOV IONEL CIRSTOV MARIA
Pr. nr.			4798/22
TURA	Scara 1:100	Titlu proiect:	CONSTRUIRE LOCUINTA P
		Jud. Dolj, CRAIOVA ,str. Poligonului nr. 110A	Faza DTAC
Data	04/2022	Titlu plansa:	PI. nr.
		FATADA SUD SI VEST	

63