




Municipality of Dolj
 Municipality of Craiova
 105470 din 2014
 Architect: [Signature]
 [Signature]



CERINTA	REFERAT / EXPERTIZA NR / DATA	
0030	Beneficiar:	Pr. nr.
s.r.l.	LUNGEANU Marian si Marinela	04/2018
Scara:	Titlu proiect: Schimbare de destinatie din locuinta in frizerie, coafura si cosmetica cu modificari interioare, creare acces din exterior inclusiv alee de acces, amplasare firma, Craiova, str.1 Dec.1918, nr.19, bl.D32, sc.2, p.ap.2	Faza: DTAC
1:50		
Data:	Titlu plansa:	Plansa
08.2021	PLAN DE SITUATIE-INCADRARE	A2

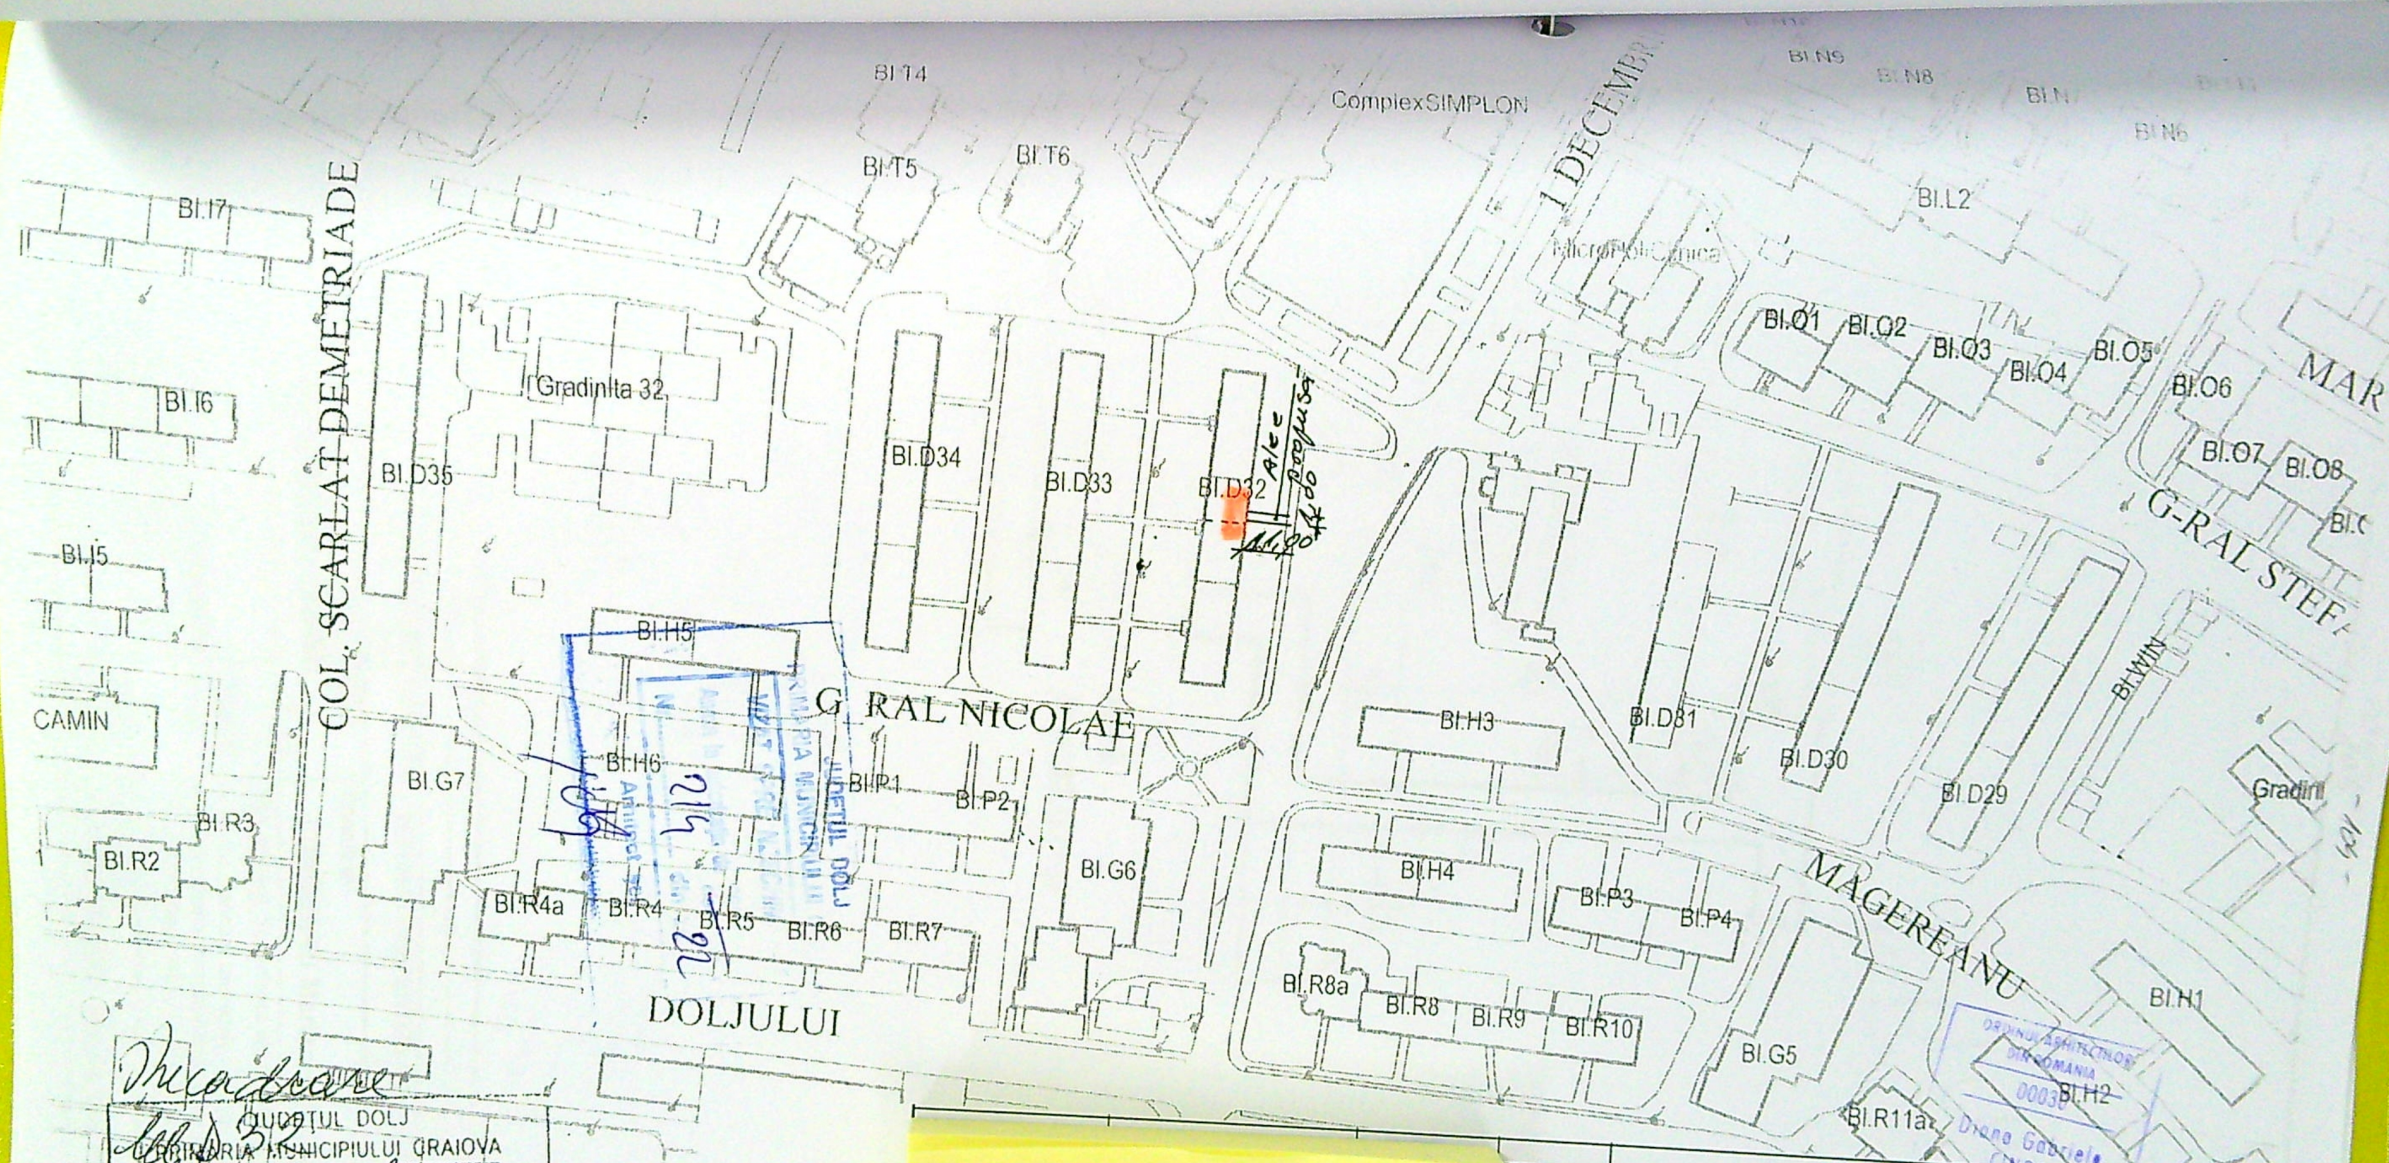

SIMILARE FOTO cu PROPUNEREA



FOTOGRAFIE EXISTENT

JUDEȚUL DOLJ
PRIMĂRIA MUNICIPIULUI CRAIOVA

VIZAT SPRE NESCHIMBARE

Anexa la autorizația de construire
Nr. 246 din 20.02.2024

Arhitect șef,
[Signature]