


DATE TEHNICE SI INDICI
 S TEREN = 400,0mp
 AC EXISTENT = 0,0mp
 POT EXIST. = 0,0%
 CUT EXIST. = 0,0
 AC PROPUS = 114,24
 POT PROP. = 28,56%
 CUT PROPUS = 0,2856

LOCUINTA PARTER - PROPUNERE

SPATIU VERDE
 S=145,74mp

PLATFORMA BETONATA
 cu 2 locuri de parcare
 S=140mp

- ☐ LIMITA PROPRIETATE
- ☐ CONSTRUCTIE PROPUSA
- ☐ CONSTRUCTII EXISTENTE

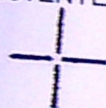

PLAN DE SITUATIE PROPUNERE - SC. 1:500

1/2 A
 locuinta P+M
 Hmax=10m


Georgescu Alexandru
 teren fara constructii

locuinta
 P+M
 Hmax=10m


nr. cad. 31008
 nr. cad. 31007
 1/4 A

Buica Ana (fost Buica Dumitru)

Stanescu Elena
 T10, P477,478

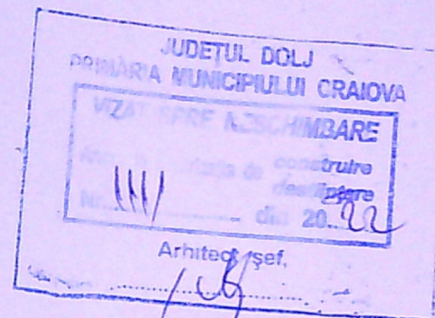

Lim. intravilan

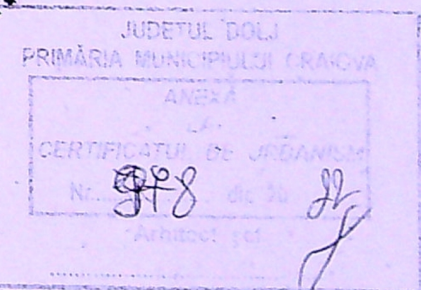

ECTILOR
 NIA
 3
 HQ
 SCU
 la semnatura


403100

ntiuni


-79-

-21-

311100

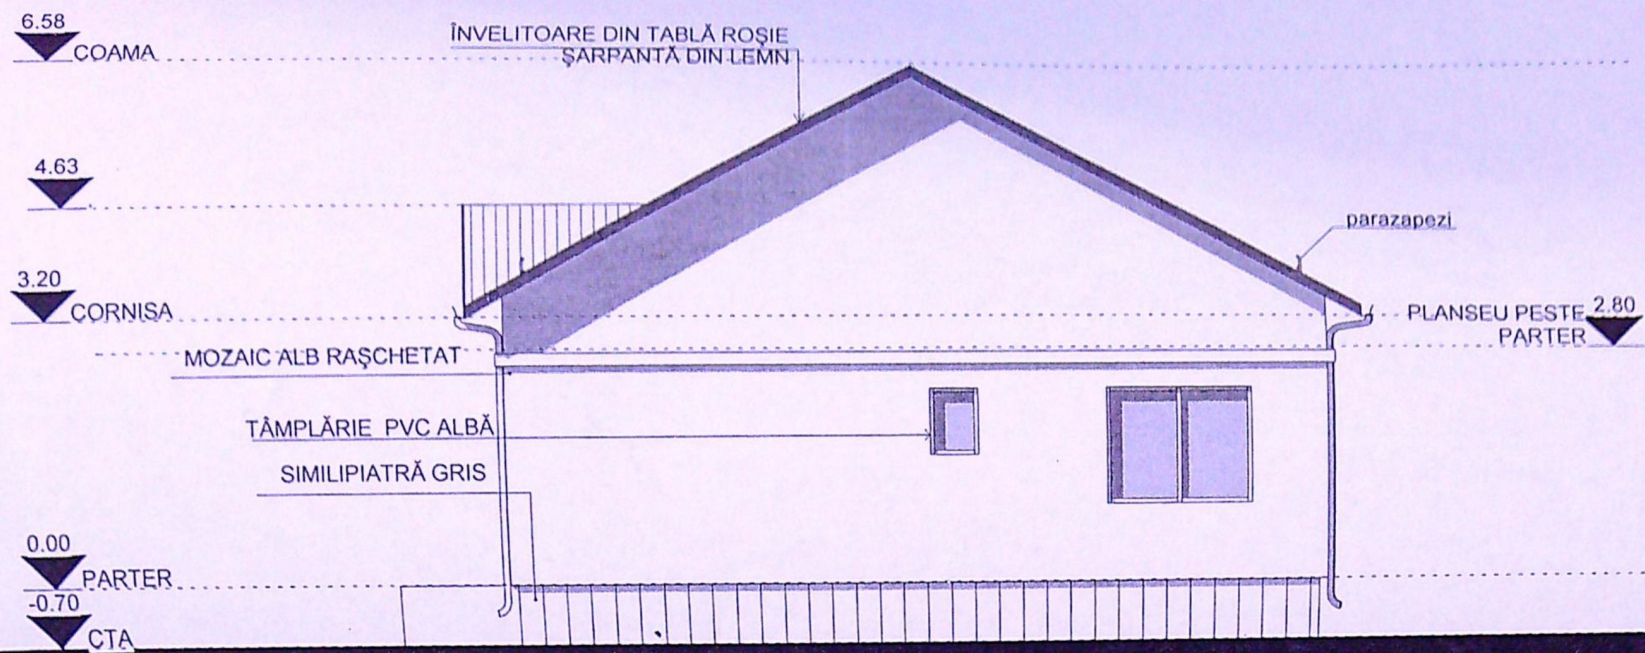

FAȚADA NORD-VEST SC:1:100

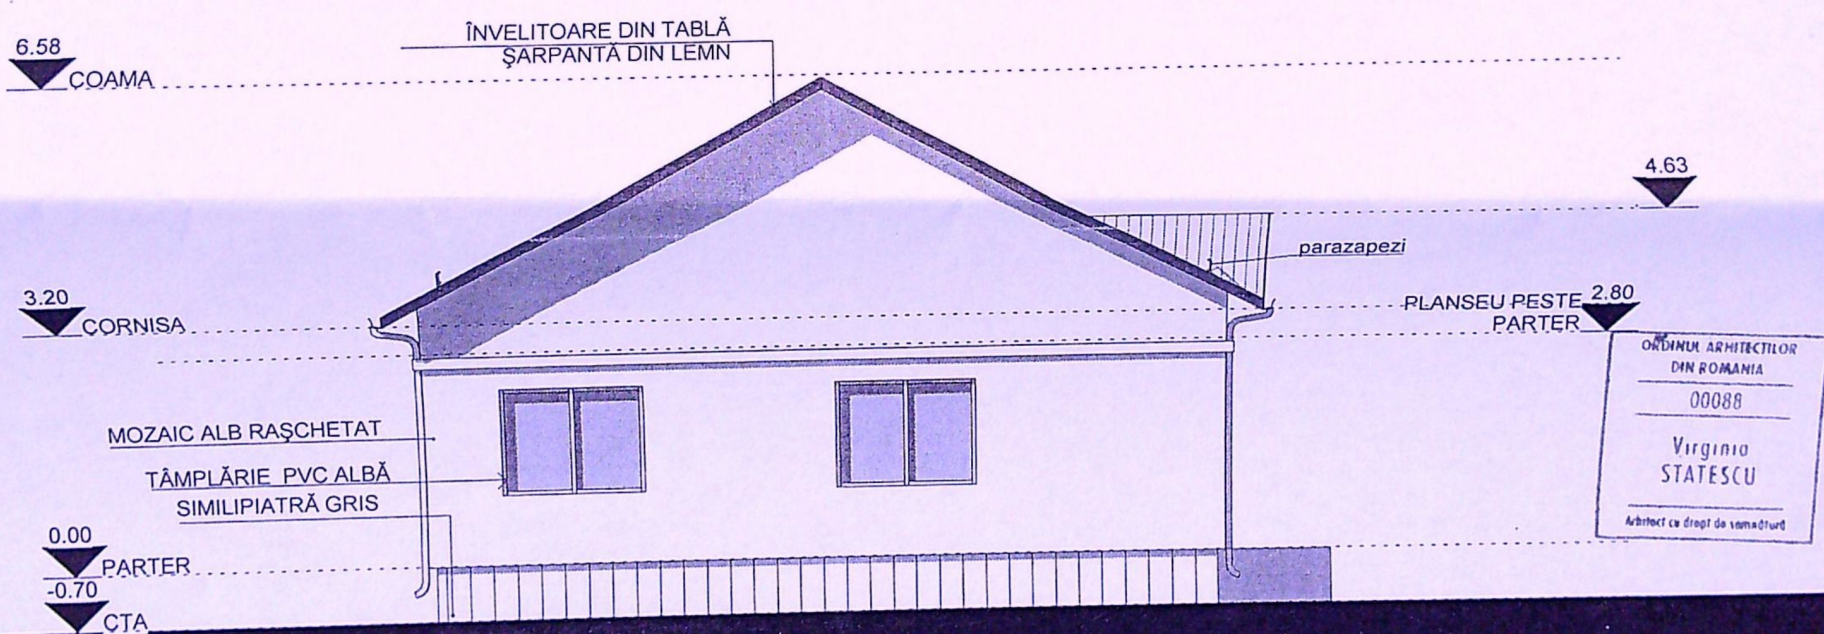

FAȚADA SUD-EST SC:1:100

