

Judetul: Dolj
Teritoriul adm.: Municipiul Craiova
Cod SIRUTA:
Adresa imobilului: Aleea Livezi, nr.8

Nr. cadastral al corpului de proprietate: 14054

PLAN DE AMPLASAMENT SI DETALI

LEGENDA

- CONSTRUCTIE PROPUSA (locuinta P+1)
- IMPREJMUIRE PROPUSA
- CONSTRUCTII PROPUSE DESFIINTARI (C1,C2,C3,C4)
- PLATFORMA GOSPODAREASCA
- PARCAJ AUTO (ZONA SPALARE ROTI)
- ZONA VERDE (S=56.23 MP)
- ORG.DE SANTIER

VERIFICATOR/
EXPERT

NUME

SEMNATURA

CERINTA

REFERAT / EXPERTIZA NR. / DATA

BIA NIVA

SPECIFICATIE

24231428

Beneficiari:

MUSTAFA FLORIN

Scara

1:200

Titlu proiect: CONSTRUIRE LOCUINTA P+1 PE PARTER
EXISTENT - CONSTRUCTIE EXECUTATA FARA RESPECTAREA
AC NR. 1424/15.12.2020 SI IMPREJMUIRE
Jud. Dolj, Craiova, Aleea Livezi 8

Data

06/2021

Titlu plansa:

PLAN SITUATIA PROPUSA

si prenumele proprietarilor:

Grigorie

piul Craiova, strada Livezi nr.5, Judetul Dolj

SISTEM DE PROIECTIE STEREO 70

CALCULUL SUPRAFETEI TOTALE

Nr. Punct	X	Y
1	311112,470	404410,600
2	311099,700	404410,360
9	311098,500	404434,000
20	311098,290	404437,900
18	311101,840	404438,020
17	311105,110	404437,590
12	311106,400	404437,190
16	311110,010	404437,100
15	311110,200	404434,010
14	311110,420	404431,690
4	311112,040	404414,250
5	311112,290	404414,260
1	311112,470	404410,600
2	311099,700	404410,360

S=330 m.p.

INDICI TEHNICI CONSTRUCTIA PROPUSA


	Ac	Acđ
locuinta P	115.20mp	230.40mp
TOTAL	115.20mp	230.40mp
POT existent	0%	
CUT existent	0.00	
POT propus	35%	
CUT propus	0.70	

Data: 08.2002

EXECUTAT:
NICOLAE SPATARU
AUTORIZATIE OJ.C.G.C.
NR.124/2002




DE

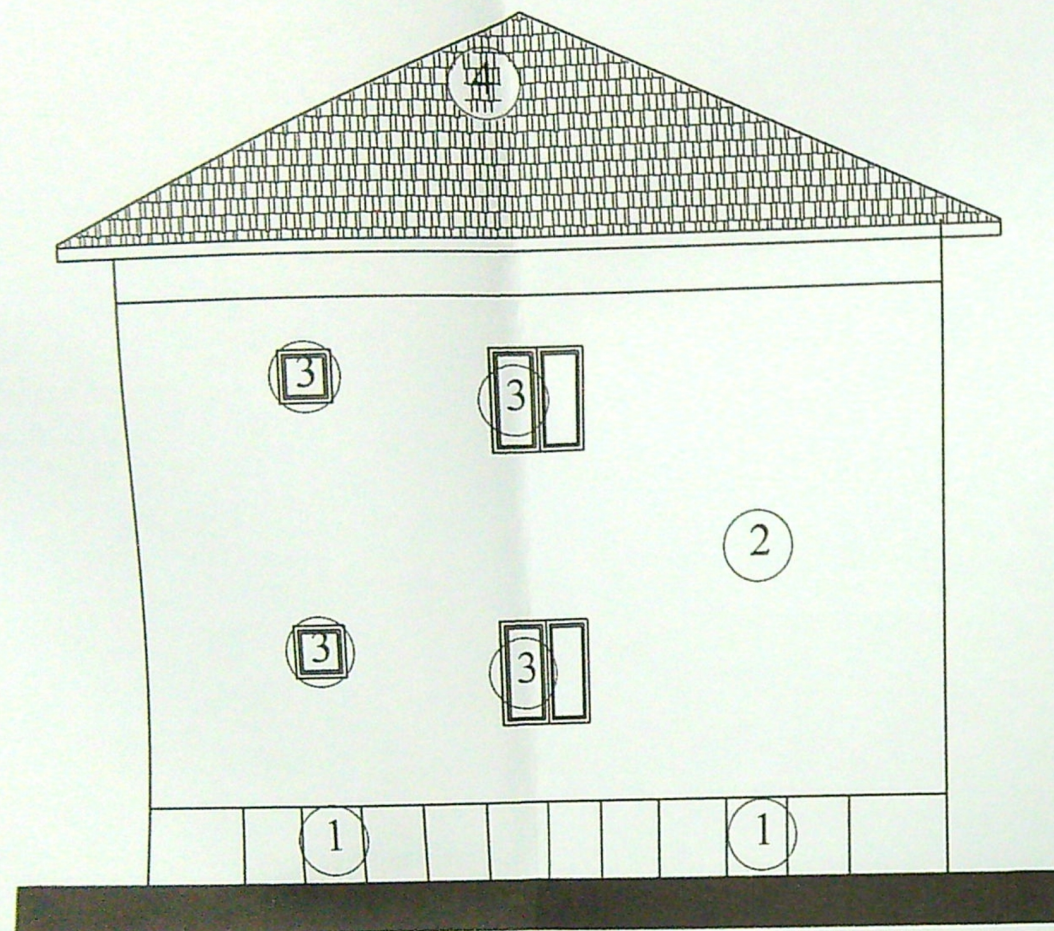



FATADA EST


- 1 SOCLU DIN PLACAJ DE PIATRA NATURALA
- 2 TENCUIALA STRUCTURALA ALBA
- 3 TAMPLARIE PVC IMITATIE LEMN
- 4 TIGLA DE TABLA MARO

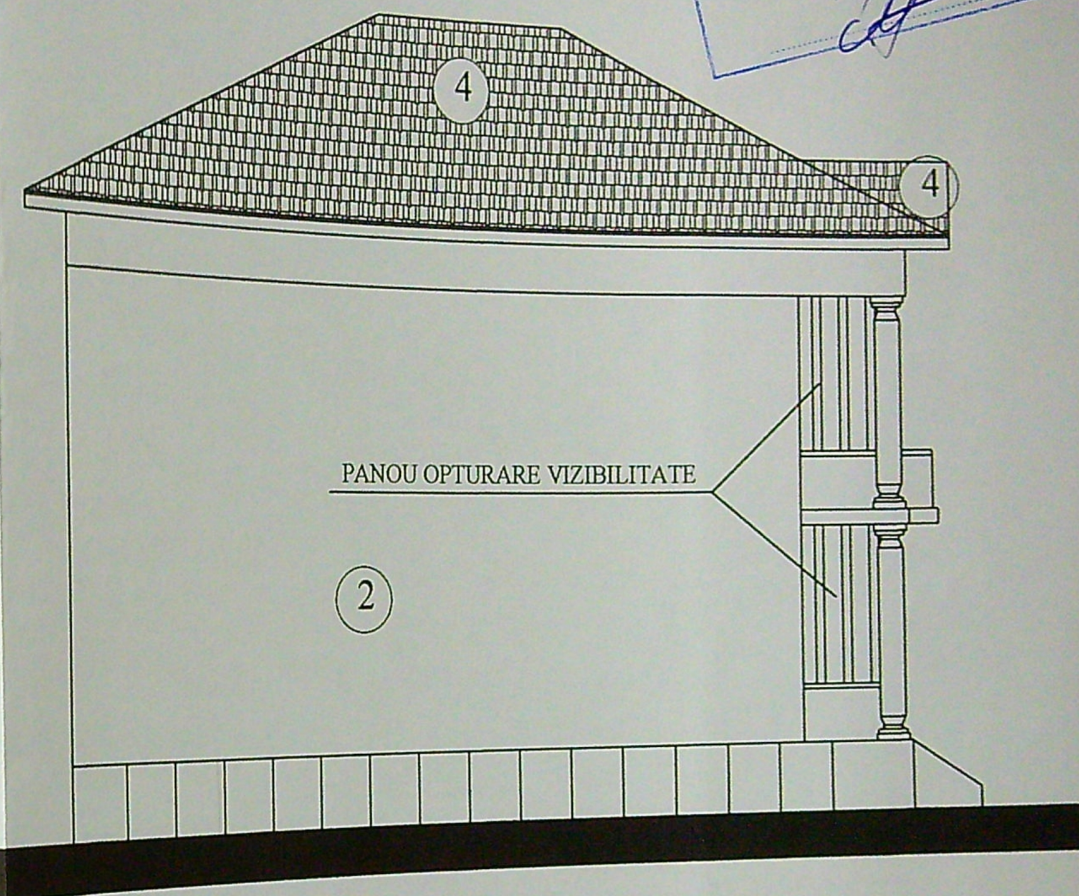

FATADA NORD


VERIFICATOR/ EXPERT	NUME	SEMNATURA	CERINTA	REFERAT / EXPERTIZA N
BIA NIVA	NUME	SEMNATURA	Scara 1:100	Beneficiari: MUSTAFA FLORIN
			Data 01/2021	Titlu proiect: CONSTRUIRE LOCUINTA P EXISTENT FARA RESPECTAREA AC SI Jud. Dolj, Craiova, Aleea Livezi 8 Titlu planşa: FATADA EST SI NORD

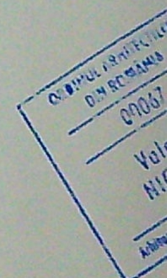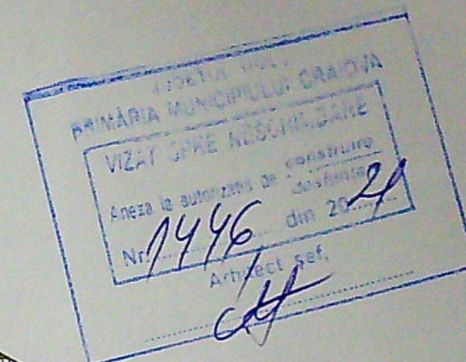

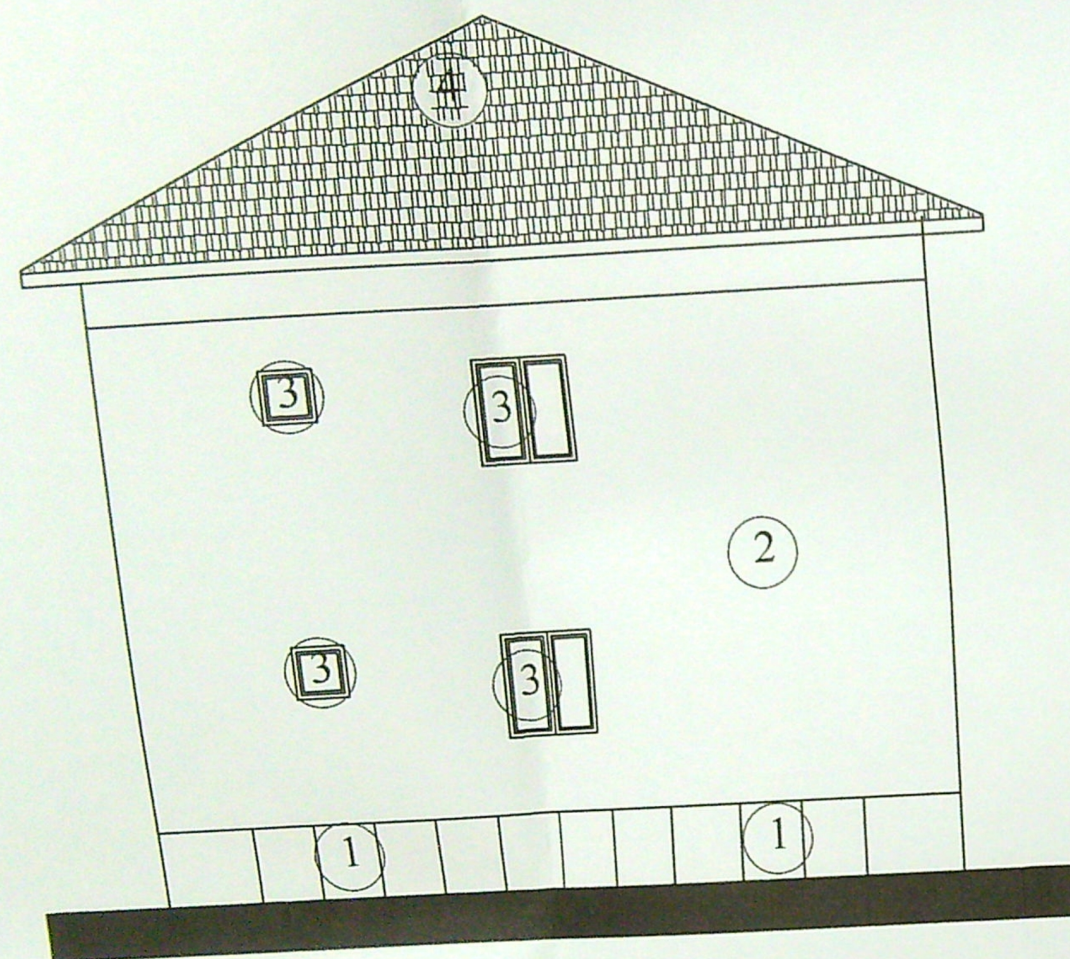

FATADA EST

- 1 SOCLU DIN PLACAJ DE PIATRA NATURALA
- 2 TENCUIALA STRUCTURALA ALBA
- 3 TAMPLARIE PVC IMITATIE LEMN
- 4 TIGLA DE TABLA MARO

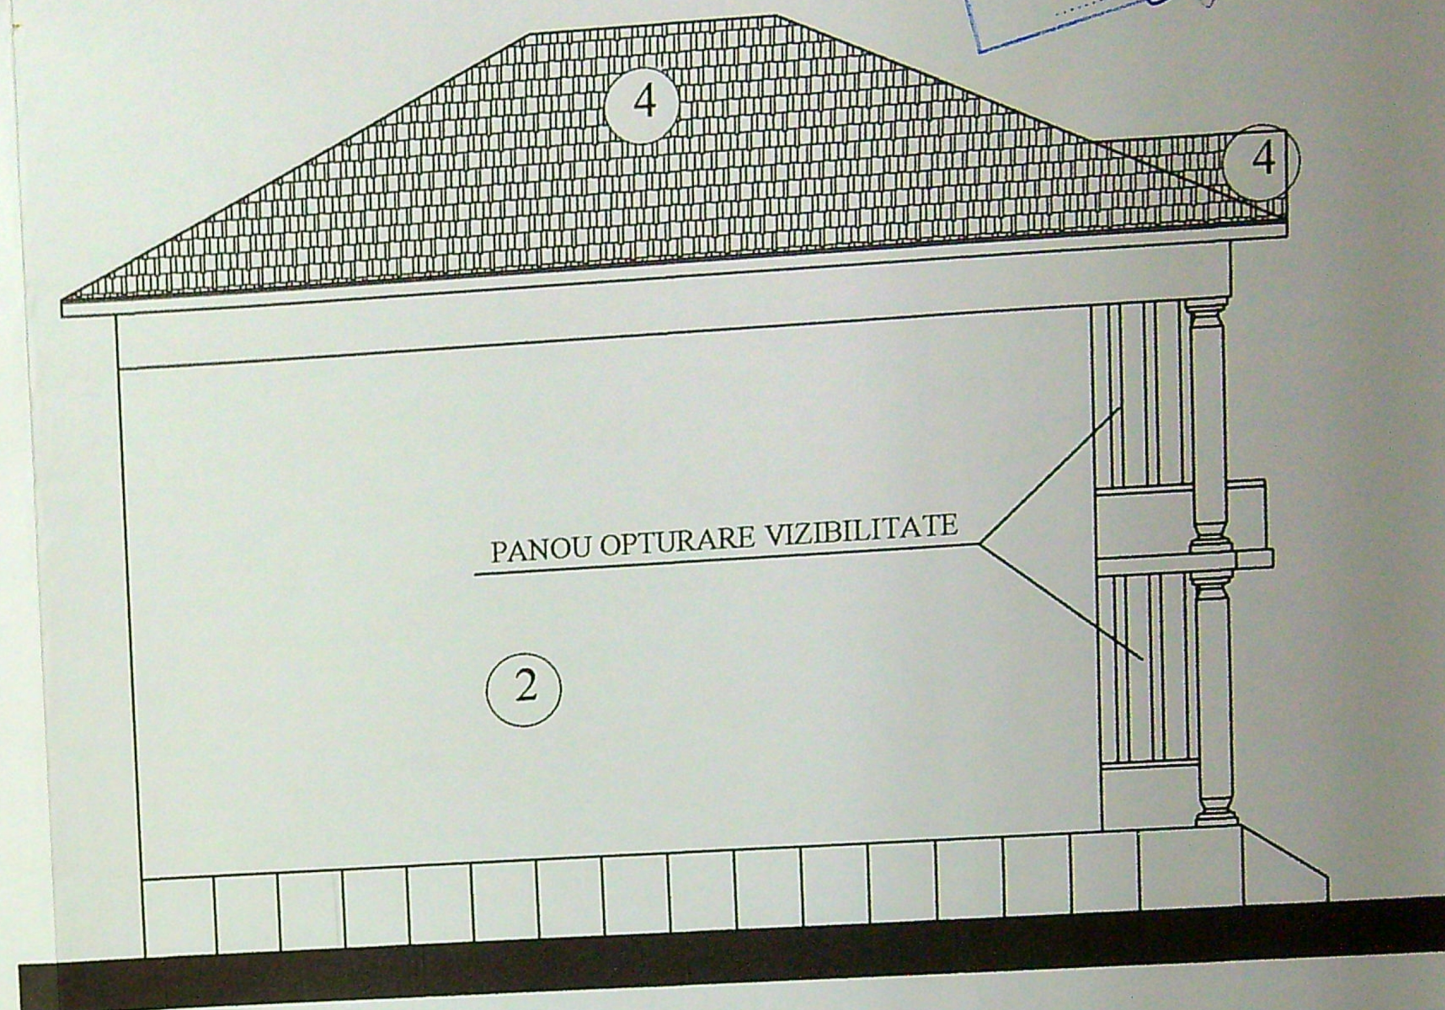

FATADA NORD

VERIFICATOR/ EXPERT	NUME	SEM NATURA	CERINTA	REFERAT / EXPERTIZA NR. / DATA
BIA NIVA	24231428			Beneficiari: MUSTAFA FLORIN
SEM NATURA	Scara 1:100	Titlu proiect: CONSTRUIRE LOCUINTA P+1 PE PARTER EXISTENT FARA RESPECTAREA AC SI IMPREJUMUIRE jud. Dolj, Craiova, Aleea Livezi 8		
	Data 01/2021	Titlu plansa: FATADA EST SI NORD		

