


PLAN DE AMPLASAMENT SI DELIMITARE DUPA DEZLIPIRE LOT 2

scara 1:1000

Nr. cadastral	Suprafata masurata (mp)	Adresa imobilului:
Cartea Funciara nr	2045	Intravilan, Str. Calea Bucuresti, Nr. 325C
2281039		Unitatea Administrativ Teritoriala(UAT): CRAIOVA

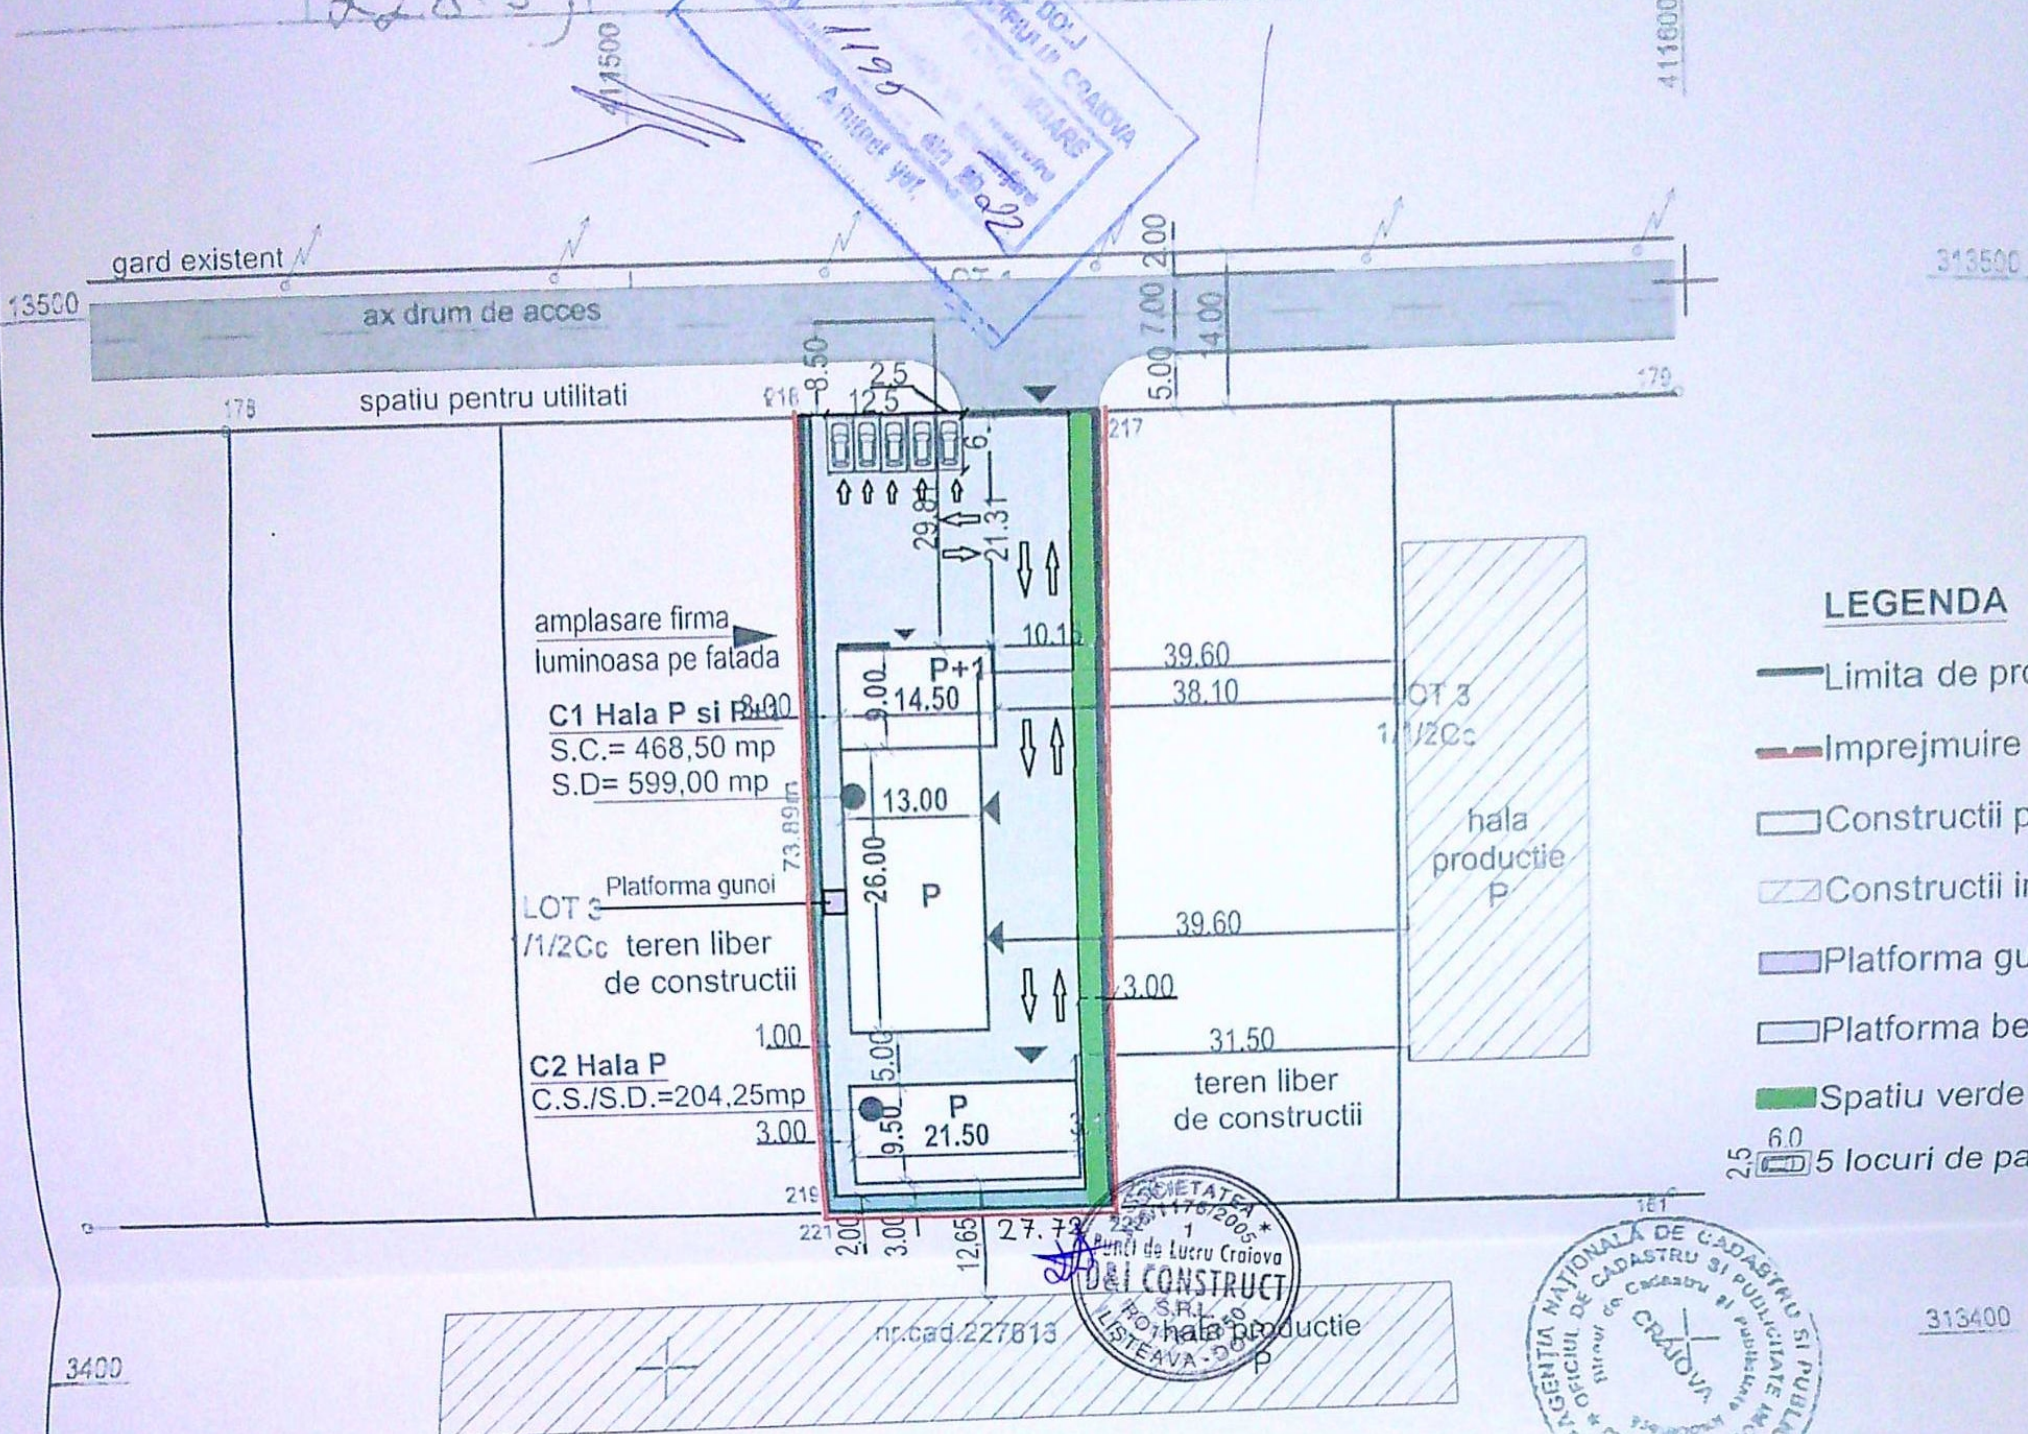



ORDINUL ARHITECTILOR
DIN ROMANIA
6482
Livi
SBURLAN
Arhitect cu drept de semnatura

SOCIETATEA
1
Punct de Lucru Craiova
D&I CONSTRUCT
S.R.L.
RO17643850
LISTEAVA - DOLJ


BILANT TERITORIAL			
Suprafata teren	=	2045,00 mp	
Supraf. construita propusa	=	672,75 mp	
Supraf. desfasurata propusa	=	803,25 mp	
Supraf. Platforme betonate	=	986,25 mp	
Supraf. Spatiu verde	=	206,00 mp	10%
P.O.T. existent	=	0 %	
C.U.T. existent	=	0,000	
P.O.T. propus	=	33 %	
C.U.T. propus	=	0,4	
Lungime imprejmuire	=	175,57 m	

A. Date referitoare la teren			
Nr. parcela	Categoria de folosinta	Suprafata (mp)	Mentiiuni
1.1/3	Cc	2045	limita conventionala Lot 2-parcela 1.1/3Cc. Accesu' se face pe LOT1
Total		2045	
B. Date referitoare la constructii			
Cod	Destinatia	Suprafata construita la sol (mp)	Mentiiuni


VERIFICATOR/EXPERT	NUME	SEMNATURA	CERINTA	REFERAT / EXPERTIZA NR. / DATA
3.tif	S.C. D&I CONSTRUCT S.R.L.		4.tif	Beneficiar: SC HIGH-TECH INDUSTRY PARK CRAIOVA SA PRIN DIRECTOR PIRVULESCU IONUT PENTRU SC PARDOSELI DESIGN SRL REPREZENTATA DE VELEANU BOGDAN MARIUS
	Craiova, str. Vasile Conta, nr. 6 RO 17643850 J16/1176/2005	Tel: 0766.685 560 / 0771.636 245 Email: proiectare@diconstruct.ro		Obiect: Construire hala P+1partial cu destinatia de showroom, birouri si depozitare, hala P cu destinatia de spatii de depozitare, imprejmuire partiala teren, amplasare firma luminoasa pe fatada, si amenajare incinta.
Sef proiect	arh. Liviu Sburlan		scara: 1:500	Adresa: mun.Craiova, str.Calea Bucuresti, nr.325C, Dolj
Proiectat	arh. Liviu Sburlan			
Desenat	ing. Fota Iustin Virgil		5.06.2022	
PLAN DE SITUATIE				Pr. nr. 78/2021
				Faza D.T.A.C. +Pth.
				A - 1

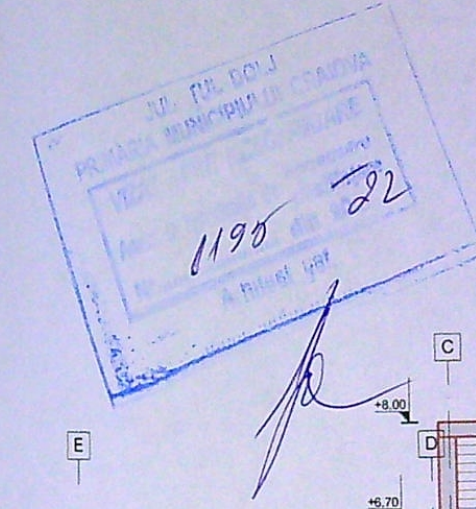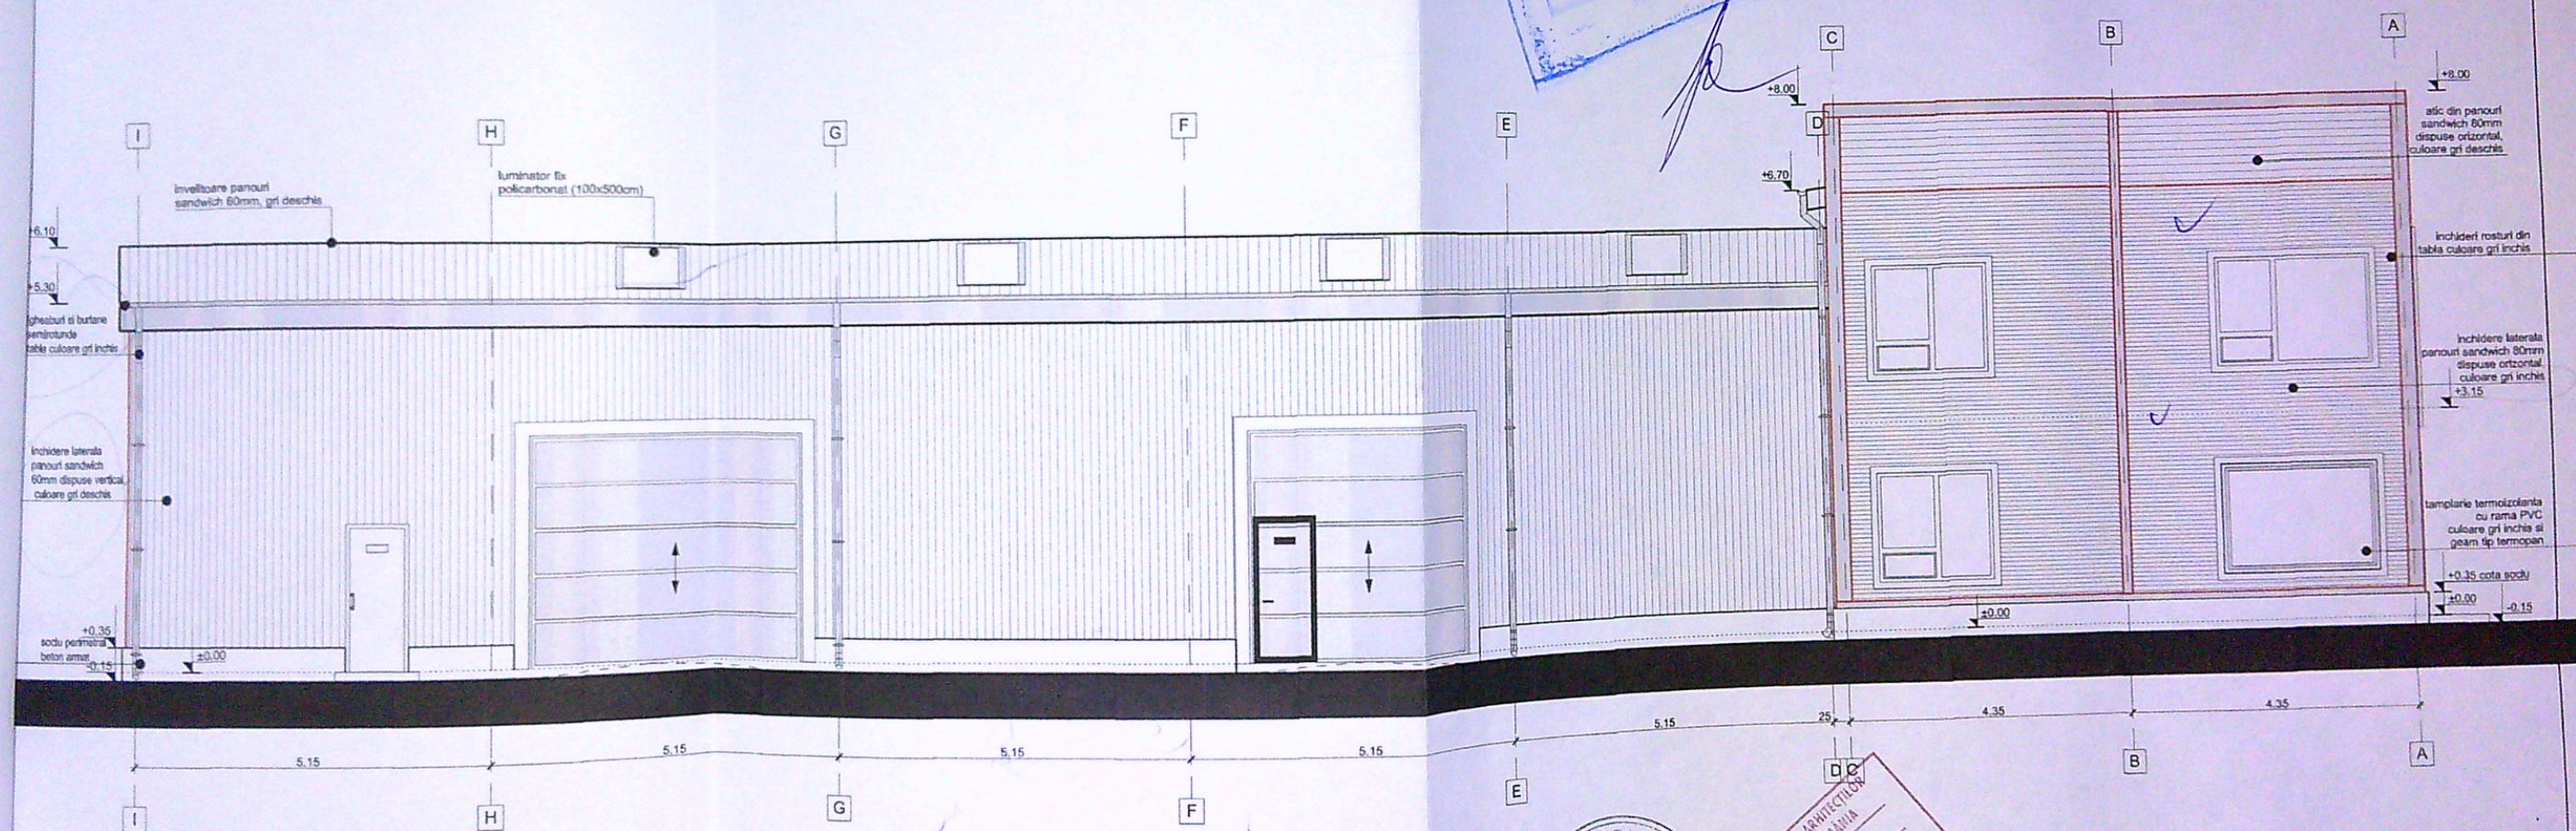


VERIFICATOR / EXPERT		NUME	SEMNATURA	CERINTA	REFERAT / EXPERTIZA NR. / DATA	
S.C. D&I CONSTRUCT S.R.L.					Beneficiar: SC HIGH-TECH INDUSTRY PARK CRAIOVA SA PRIN DIRECTOR PIRVULESCU IONUT PENTRU SC PARDOSELI DESIGN SRL REPREZENTATA DE VELIANU BOGDAN MARIUS	
Craiova, str. Vasile Conta, nr. 6 RO 17643850 J16/1176/2005					Obiect: Construire hala P+1partial cu destinatia de showroom, birouri si depozitare, hala P cu destinatia de spatii de depozitare, imprejmuire partiala teren, amplasare firma luminoasa pe fatada, si amenajare incinta. Adresa: mun. Craiova, str. Calea Bucuresti, nr. 325C, Dolj	
Sef proiect	arh. Liviu Sburlan				scara:	Pr. nr. 78/2021
Proiectat	arh. Liviu Sburlan				1:100	Faza D.T.A.C. +Pth.
Desenat	ing. Fota Iustin Virgil				5.10.2021	A - 4
					FATADA EST C1	

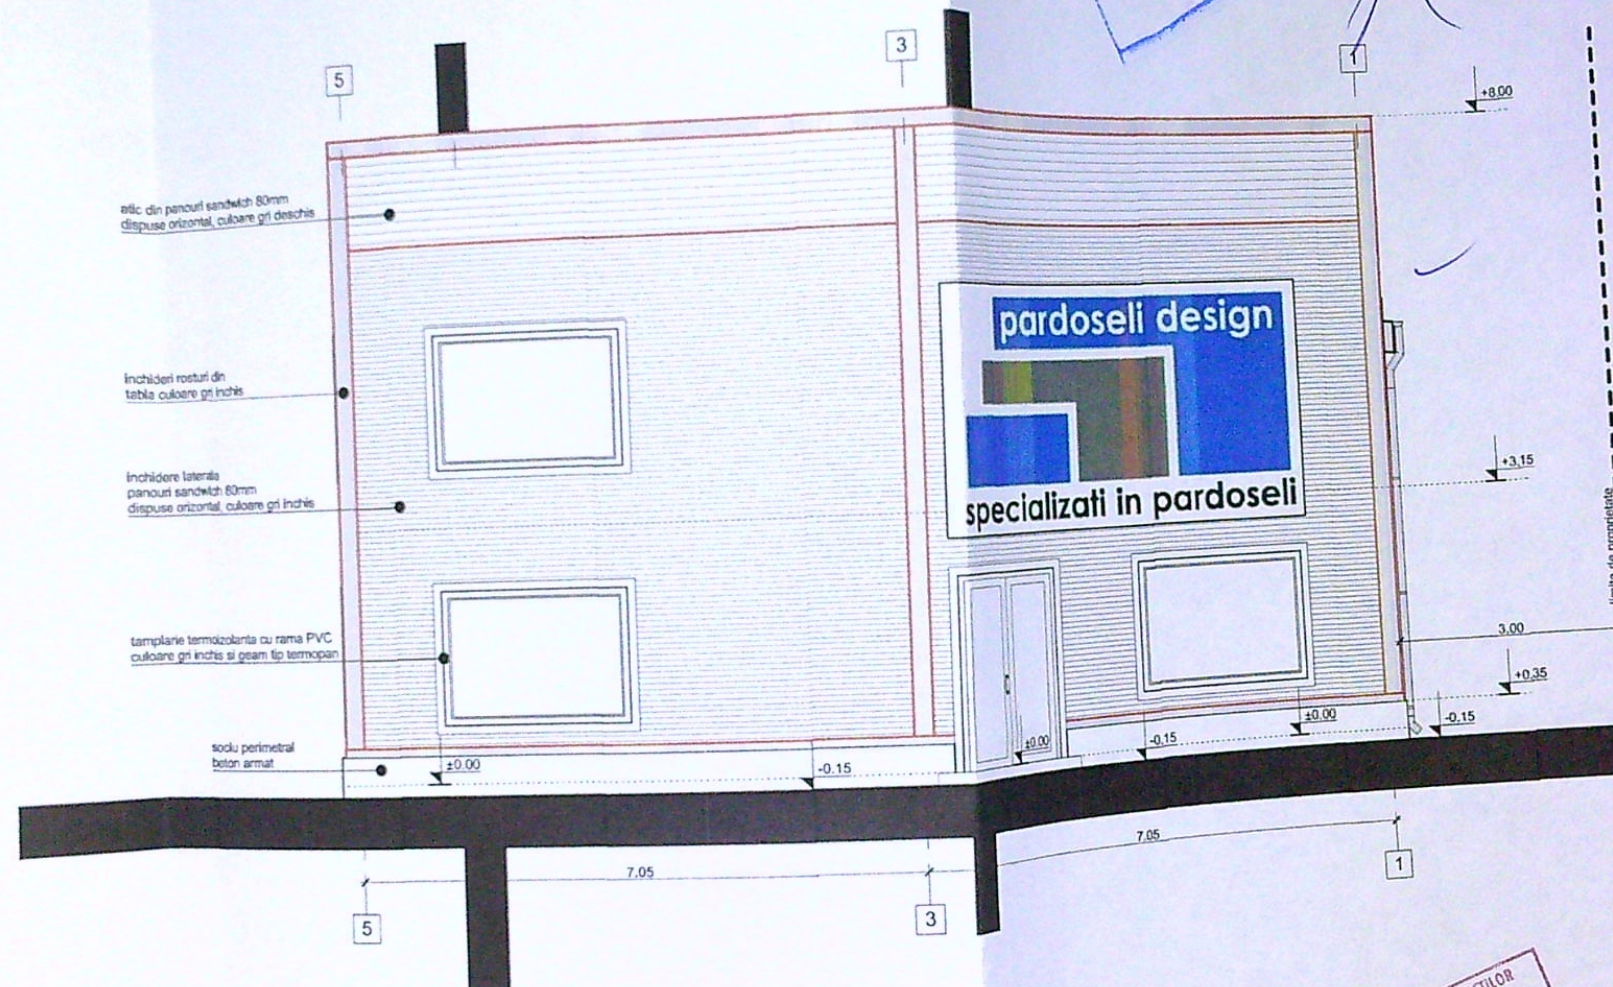

REFERAT / EXPERTIZA NR. / DATA			
VERIFICATOR/ EXPERT	NUME	SEMNTURA	CERINTA
S.C. D&I CONSTRUCT S.R.L. Craiova, str. Vasile Conta, nr. 6 RO 17643850 J16/1176/2005 Tel: 0766685560 / 0771636245 Email: proiectare@dolconstruct.ro			
Beneficiar: SC HIGH-TECH INDUSTRY PARK CRAIOVA SA PRIN DIRECTOR PIRVULESCU IONUT PENTRU SC PARDOSELI DESIGN SRL REPREZENTATA DE VELEANU BOGDAN MARIUS			
Obiect: Construire hala P+1partial cu destinatia de showroom, birouri si depozitare, hala P cu destinatia de spatii de depozitare, imprejmuire partiala teren, amplasare firma luminoasa pe fatada, si amenajare incinta. Adresa: mun.Craiova, str.Calea Bucuresti, nr.325C, Dolj			
scara: 1:100			
5.10.2021			
FATADA NORD C1			
Pr. nr. 78/2021			
Faza D.T.A.C. +Pth.			
A - 5			

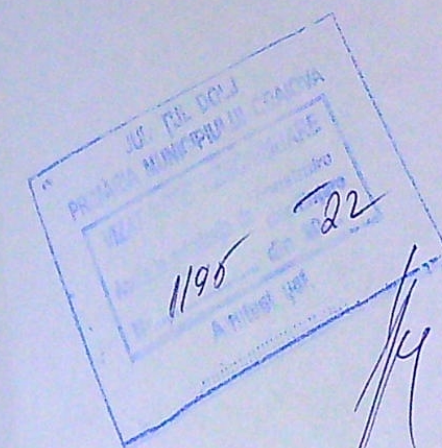

VERIFICATOR/ EXPERT	NUME	SEMNATURA	CERINTA	REFERAT / EXPERTIZA NR. / DATA	
				Beneficiar: SC HIGH-TECH INDUSTRY PARK CRAIOVA SA PRIN DIRECTOR PIRVULESCU IONUT PENTRU SC PARDOSELI DESIGN SRL REPREZENTATA DE VELEANU BOGDAN MARIUS	Pr. nr. 78/2021
Sef proiect	arh. Liviu Sburian		scara: 1:100	Obiect: Construire hala P+1 partial cu destinatia de showroom, birouri si depozitare, hala P cu destinatia de spatii de depozitare, imprejmuire partiala teren, amplasare fima luminoasa pe fatada, si amenajare incinta.	Faza D.T.A.C. +Pth.
	Proiectat				
Desenat	ing. Fota Iustin Virgil		5.10.2021	Adresa: mun. Craiova, str. Calea Bucuresti, nr. 325C, Dolj	A - 6

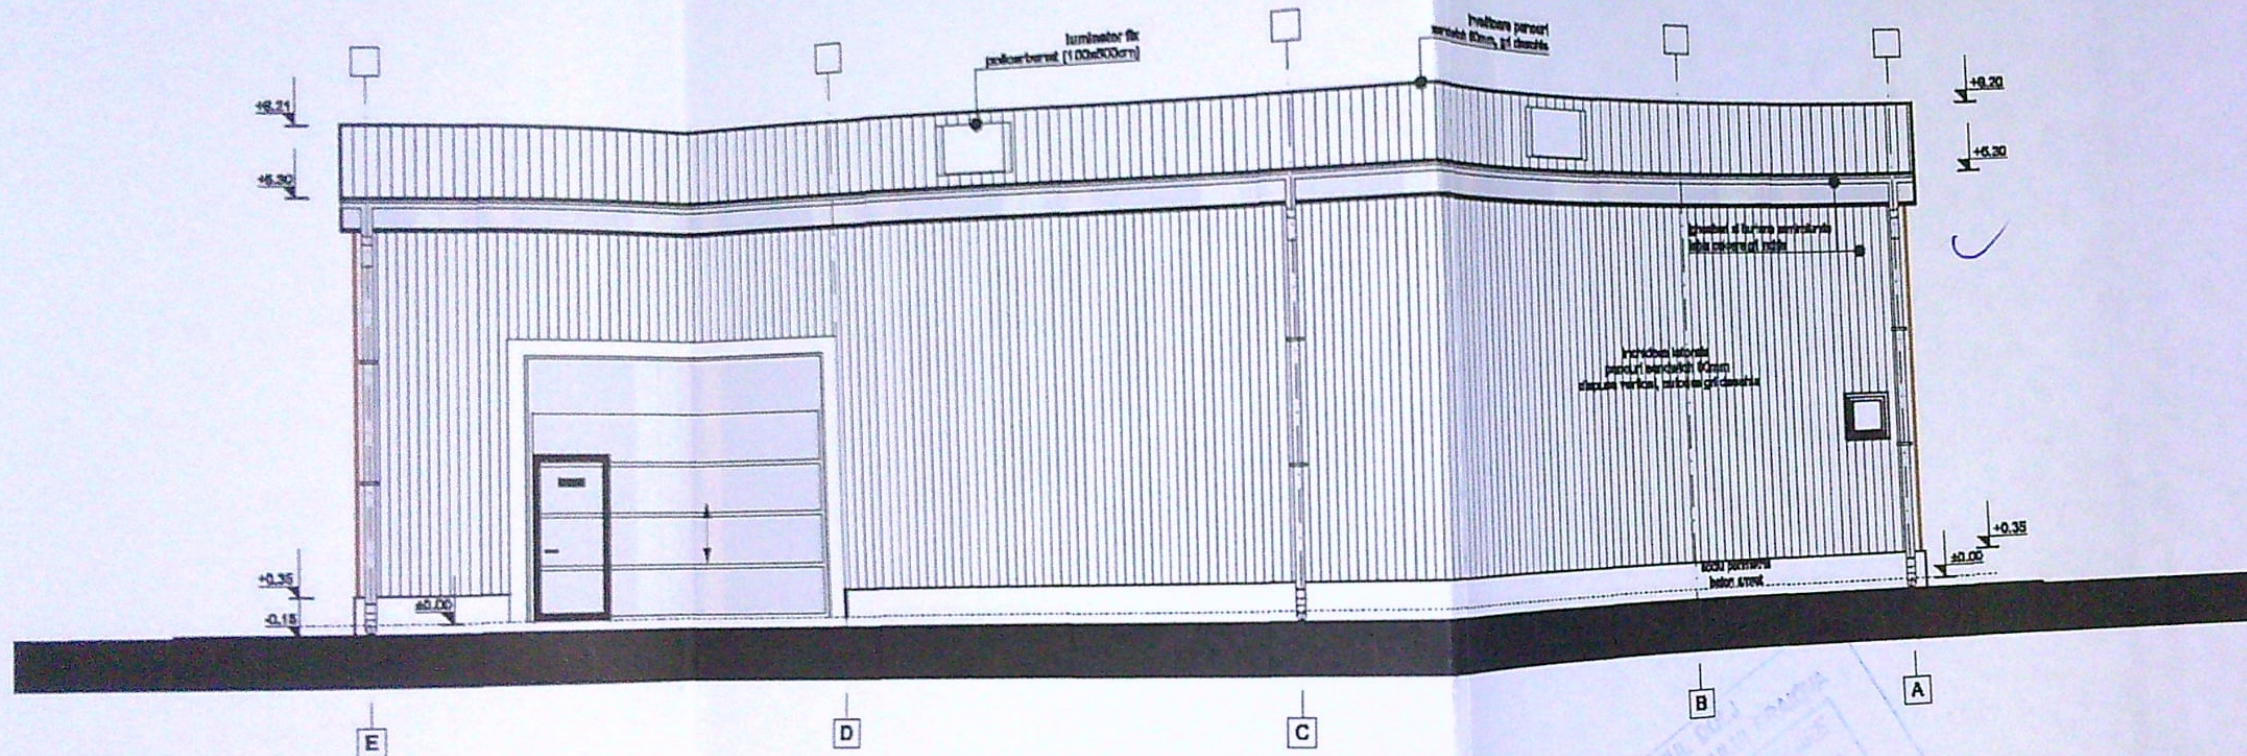

VERIFICATOR/EXPERT		NUME	SEMNTURA	CERINTA	REFERAT / EXPERTIZA NR. / DATA
S.C. D&I CONSTRUCT S.R.L.					Beneficiar: SC HIGH-TECH INDUSTRY PARK CRAIOVA SA PRIN DIRECTOR PIRVULESCU IONUT PENTRU SC PARDOSELI DESIGN SRL REPREZENTATA DE VELEANU BOGDAN MARIUS
Craiova, str. Vasile Conta, nr. 6 RO 17843860 J16/1176/2005		Tel: 0786885560 / 0771636245 Email: proiectare@daiconstruct.ro		Certificat nr. 1019 S O 9001:2001	Pr. nr. 78/2021
Sei proiect	art. Liviu Sburlan				Faza D.T.A.C. +Pth.
Proiectat	art. Liviu Sburlan				
	ing. Fota Iustin Virgil				
scara: 1:100				5.10.2021	A - 6
FATADA NORD C2					






NCERT
NATIONAL COUNCIL OF EDUCATIONAL RESEARCH AND TRAINING
NEW DELHI

The following text is printed in a large, bold, sans-serif font, likely representing the title of the document or a key section header. The text is partially obscured by a large, faint, circular watermark or stamp in the background.

The text is arranged in a grid-like pattern, with columns of text separated by vertical lines. The text is in a serif font, possibly a traditional Indian script like Devanagari, but it is too blurry to transcribe accurately.





The text is arranged in a grid-like pattern, with columns of text separated by vertical lines. The text is in a serif font, possibly a traditional Indian script like Devanagari, but it is too blurry to transcribe accurately.

- Infrastr.

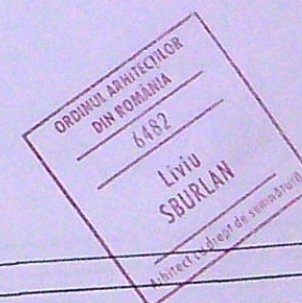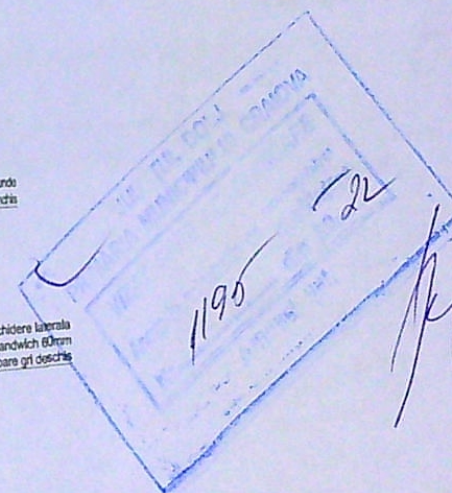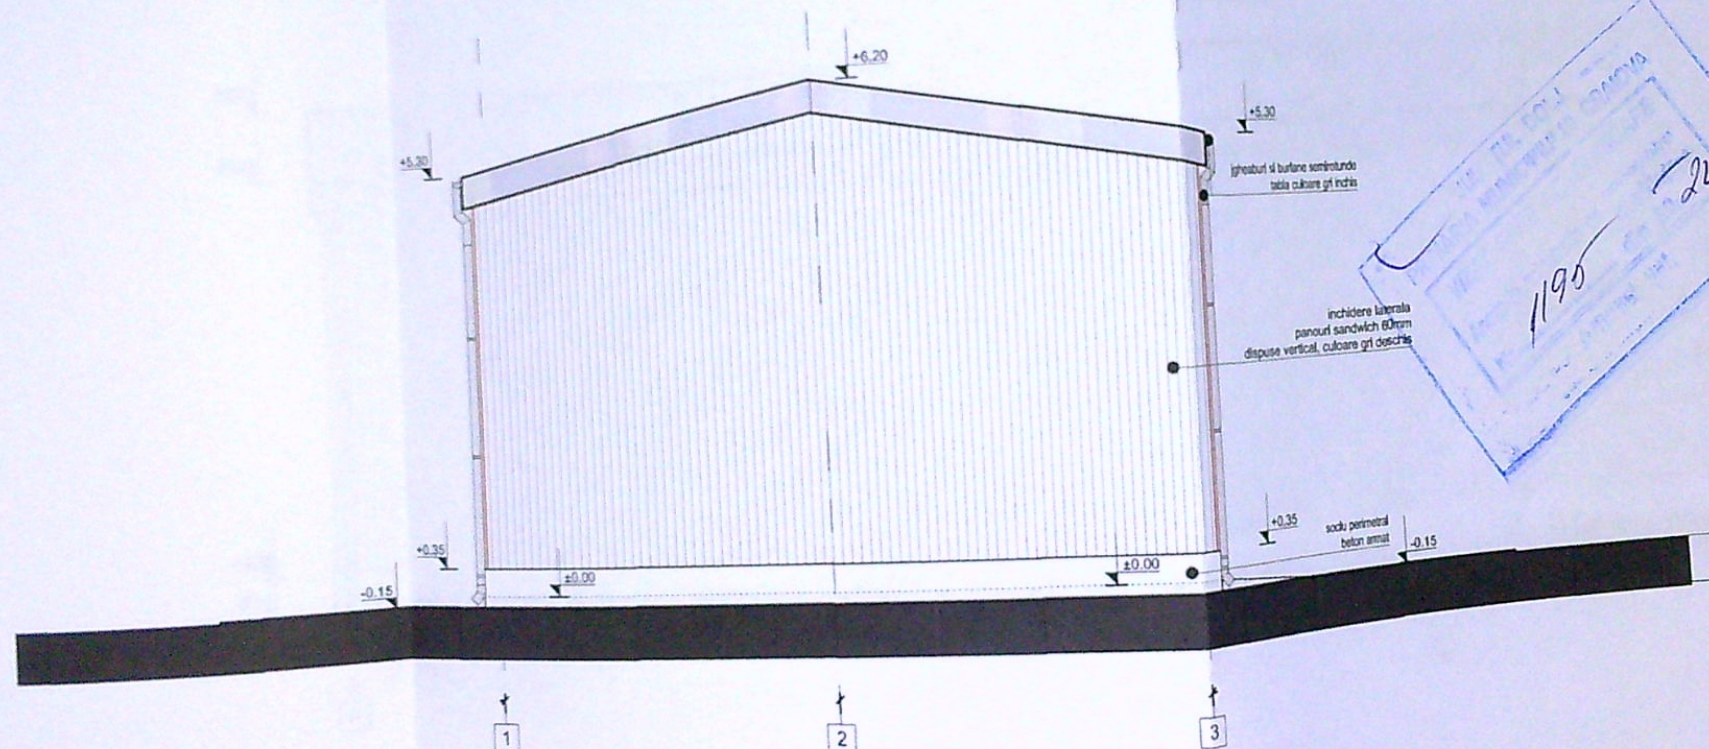

REFERAT / EXPERTIZA NR. / DATA		
VERIFICATOR / EXPERT	NUME	SEMNATURA
S.C. D&I CONSTRUCT S.R.L. Craiova, str. Vasile Conta, nr. 6 RO 17643850 J16/1176/2005 Tel: 0766885560 / 0771636245 Email: proiectare@doljconstruct.ro		
Seî proiect	arh. Liviu Sburlan	scara: 1:100 5.10.2021
Proiectat	arh. Liviu Sburlan	
Desenat	ing. Fota Iustin Virgil	
Beneficiar: SC HIGH-TECH INDUSTRY PARK CRAIOVA SA PRIN DIRECTOR PIRVULESCU IONUT PENTRU SC PARDOSELI DESIGN SRL REPREZENTATA DE VELEANU BOGDAN MARIUS Obiect: Construire hala P+1partial cu destinatia de showroom, birouri si depozitare, hala P cu destinatia de spatii de depozitare, imprejurimi partiala teren, amplasare firma luminoasa pe fatada, si amenajare incinta. Adresa: mun. Craiova, str. Calea Bucuresti, nr. 325C, Dolj		Pr. nr. 78/2021 Faza D.T.A.C. +Pth. A - 8
FATADA EST C2		

- Infrastructura: C20/D5

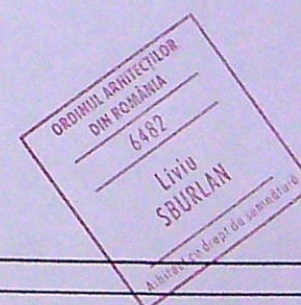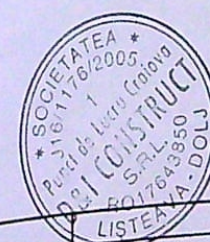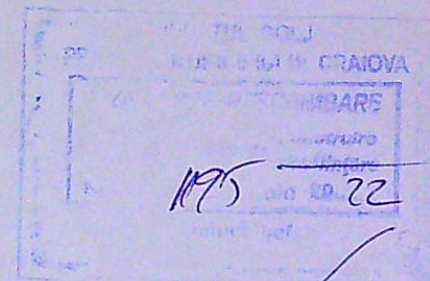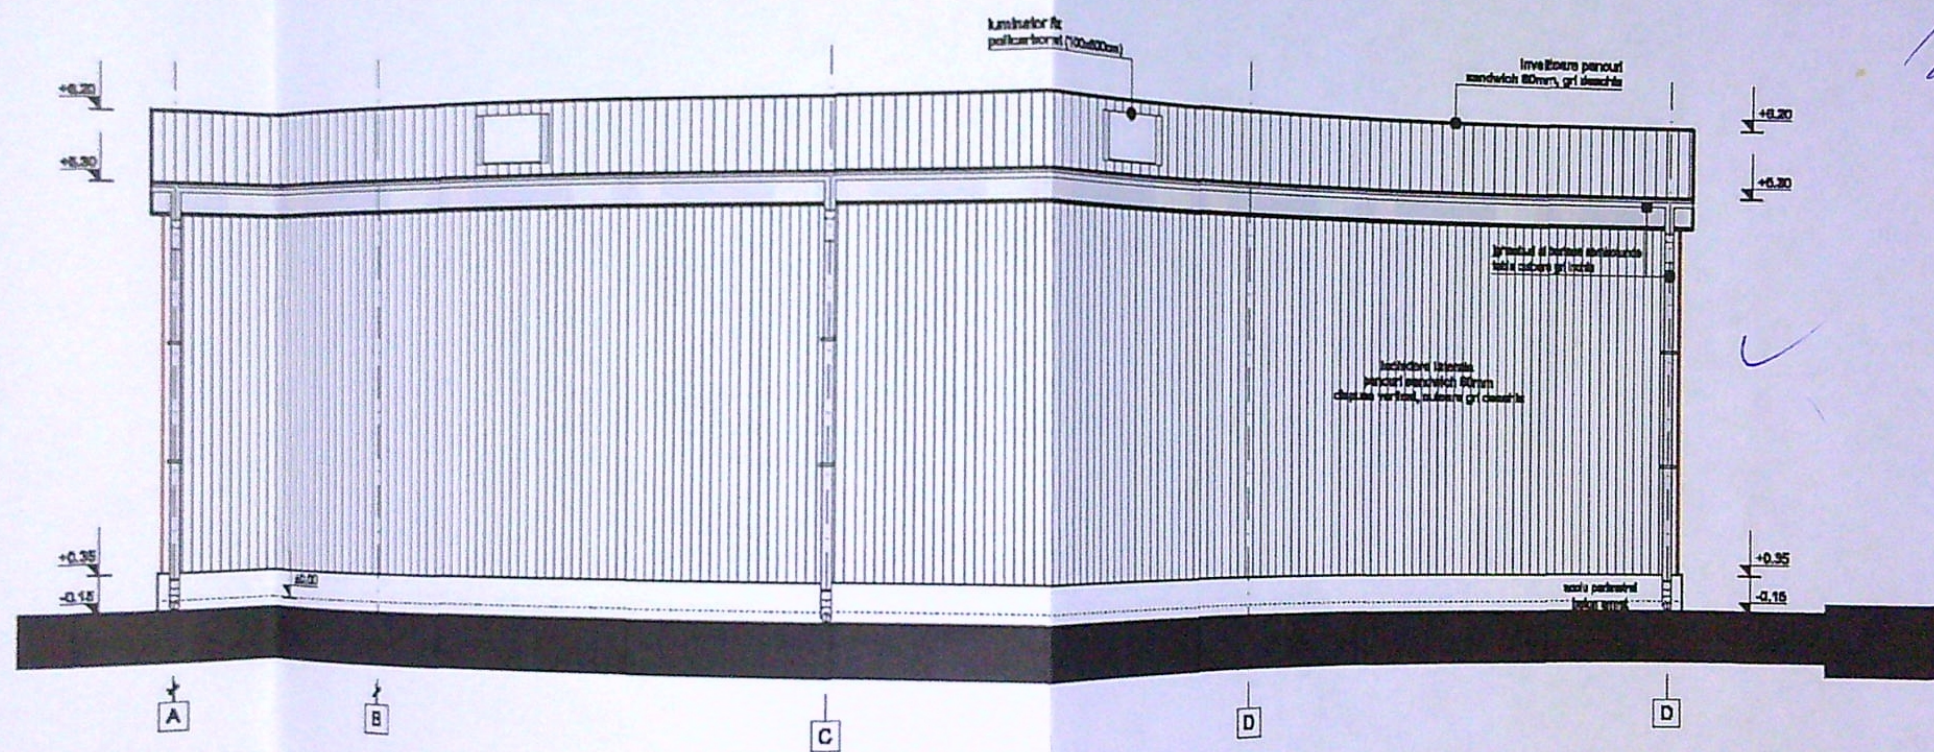

VERIFICATOR/ EXPERT	NUME	SIGNATURA	CERINTA	REFERAT / EXPERTIZA NR. / DATA	Pr. nr.
Sef proiect	arh. Liviu Sburlan		scara: 1:100	Beneficiar: SC HIGH-TECH INDUSTRY PARK CRAIOVA SA PRIN DIRECTOR PIRVULESCU IONUT PENTRU SC PARDOSELI DESIGN SRL REPREZENTATA DE VELEANU BOGDAN MARIUS	78/2021
	arh. Liviu Sburlan			Obiect: Construire hala P+1 parțial cu destinație de showroom, birouri și depozitare, hala P cu destinație de spații de depozitare, împrejurime parțială teren, amplasare firmă luminoasă pe fațadă, și amenajare incintă.	
Proiectat	ing. Fota Iustin Virgil		5.10.2021	Adresa: mun. Craiova, str. Calea București, nr. 325C, Doj	Faza D.T.A.C. +Pth.
FATADA SUD C2					A - 9