

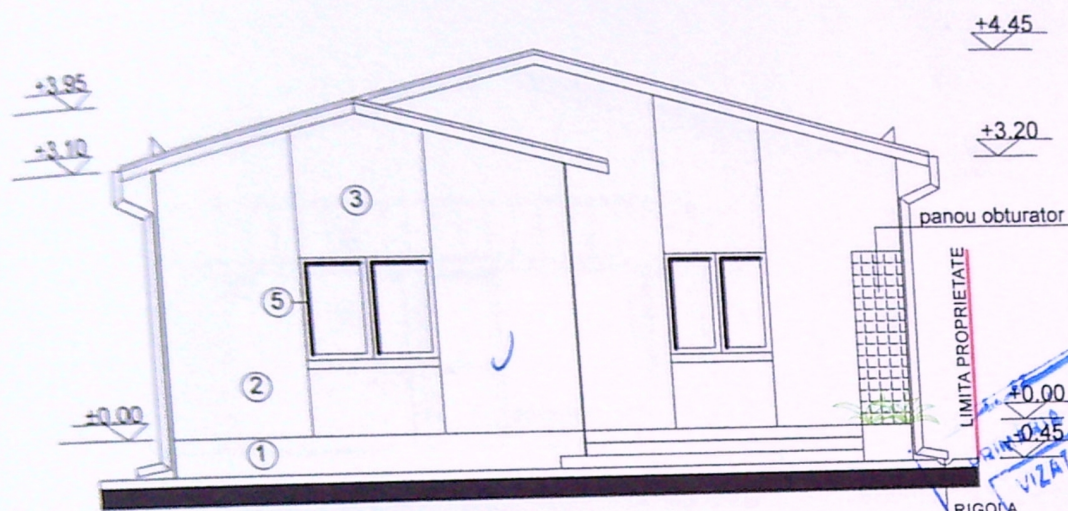


FINISAJE EXTERIOARE


1. MOZAIC; 2. TENCUIALA DECORATIVA ALBA; 3. TENCUIALA DECORATIVA CREM;
4. TIGLA METALICA MARON; 5. TAMPLARIE PVC MARON.

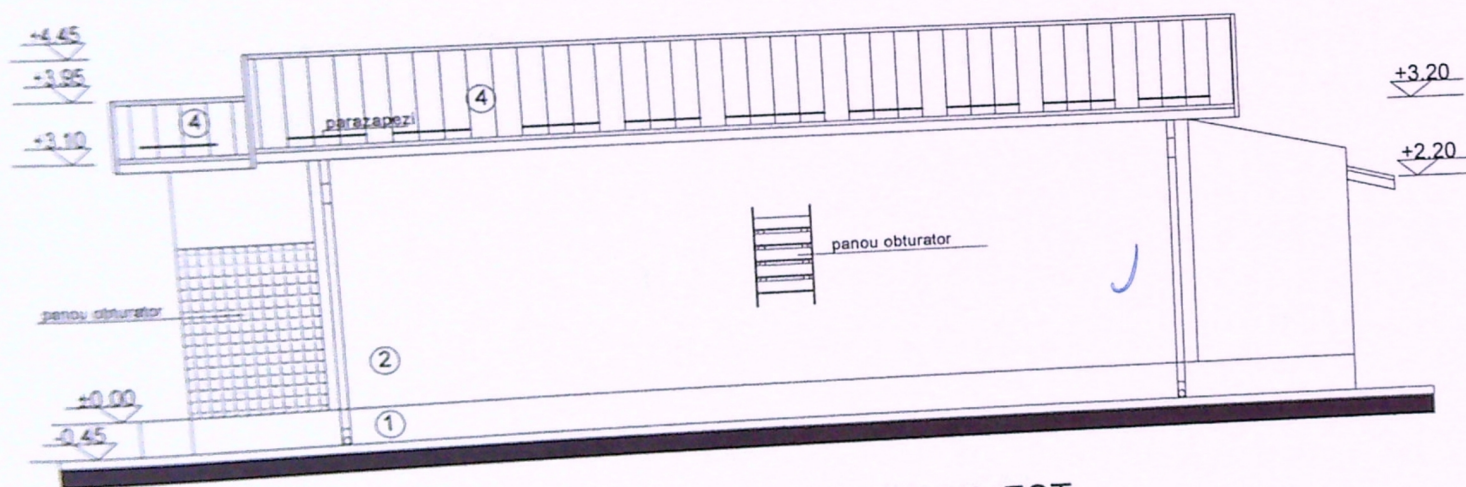

FATADA PRINCIPALA NORD-EST - STR.AGRISULUI

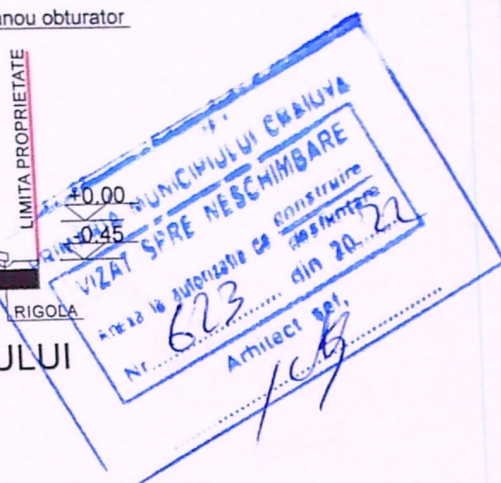


FATADA LATERALA DREAPTA - SUD-EST

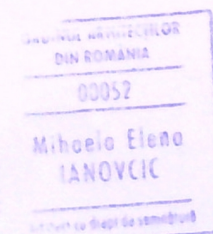


REFERAT/ EXPERTIZA NR / DATA	
FLORICA	PR.NR.: 02 / 2022
NOVA, STR.AGRISULUI, NR.6	FAZA: DTAC
UINTA PARTER SI IMPREJMUIRE TEREN	PLANSĂ NR: A9
ALA FATADA LATERALA DREAPTA	

FINISAJE EXTERIOARE
 1. MOZAIC; 2. TENCUIALA DECORATIVA ALBA; 3. TENCUIALA DECORATIVA CREM;
 4. TIGLA METALICA MARON; 5. TAMPLARIE PVC MARON.

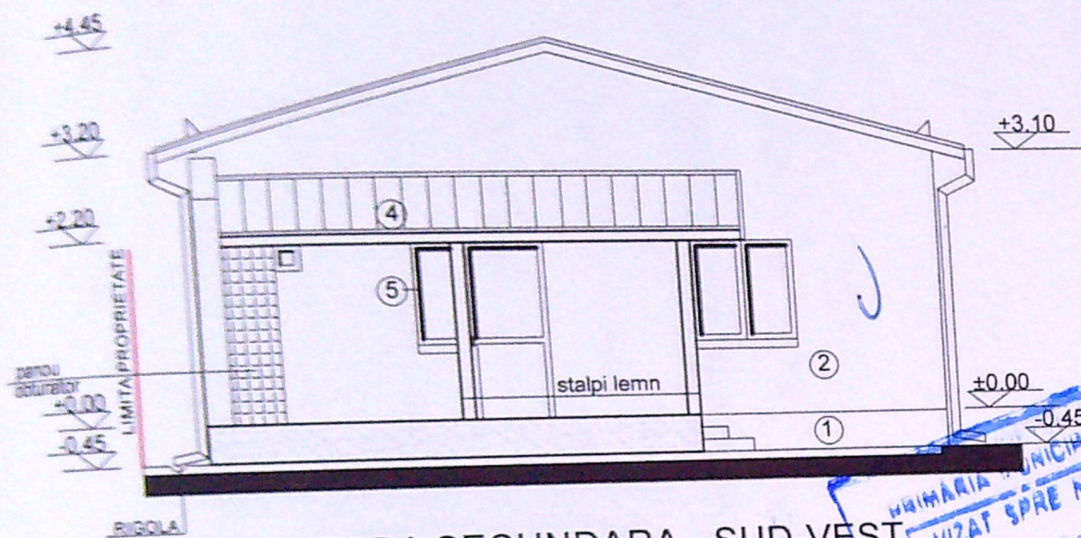

FATADA SECUNDARA - SUD-VEST

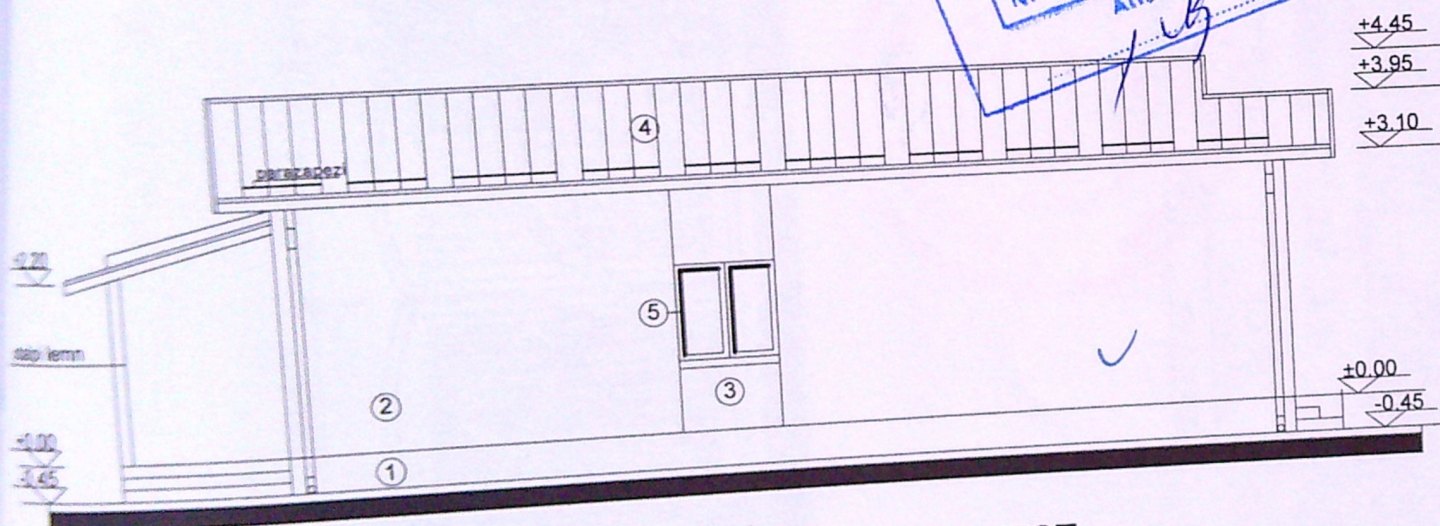

FATADA LATERALA STANGA - NORD-VEST

original.

GRADUAȚIA ARHITECTURIST
 DIN ROMANIA
 00012
 Mihaela Elena
 IANOVIC
 Sămădău ca drept de semnătură

REFERAT/ EXPERTIZA NR. / DATA		PR. NR.:
DUTA FLORICA		02 / 2022
CRAIOVA, STR. AGRISULUI, NR. 6		FAZA:
LOCUINTA PARTER SI IMPREJMUIRE TEREN		DTAC
JANDARA FATADA LATERALA STANGA		PLANSĂ NR.:
		A10

105