



Scara 1:200 -intravilan-


Nr. cadastral 261358		Suprafata masurata 536mp	Adresa imobilului Mun Craiova, Aleea 8 Brestei, nr.24, (fost cart Camele, str Prelungirea Brestei), jud Dol	
Cartea Funciara nr.		UAT	CRAIOVA	

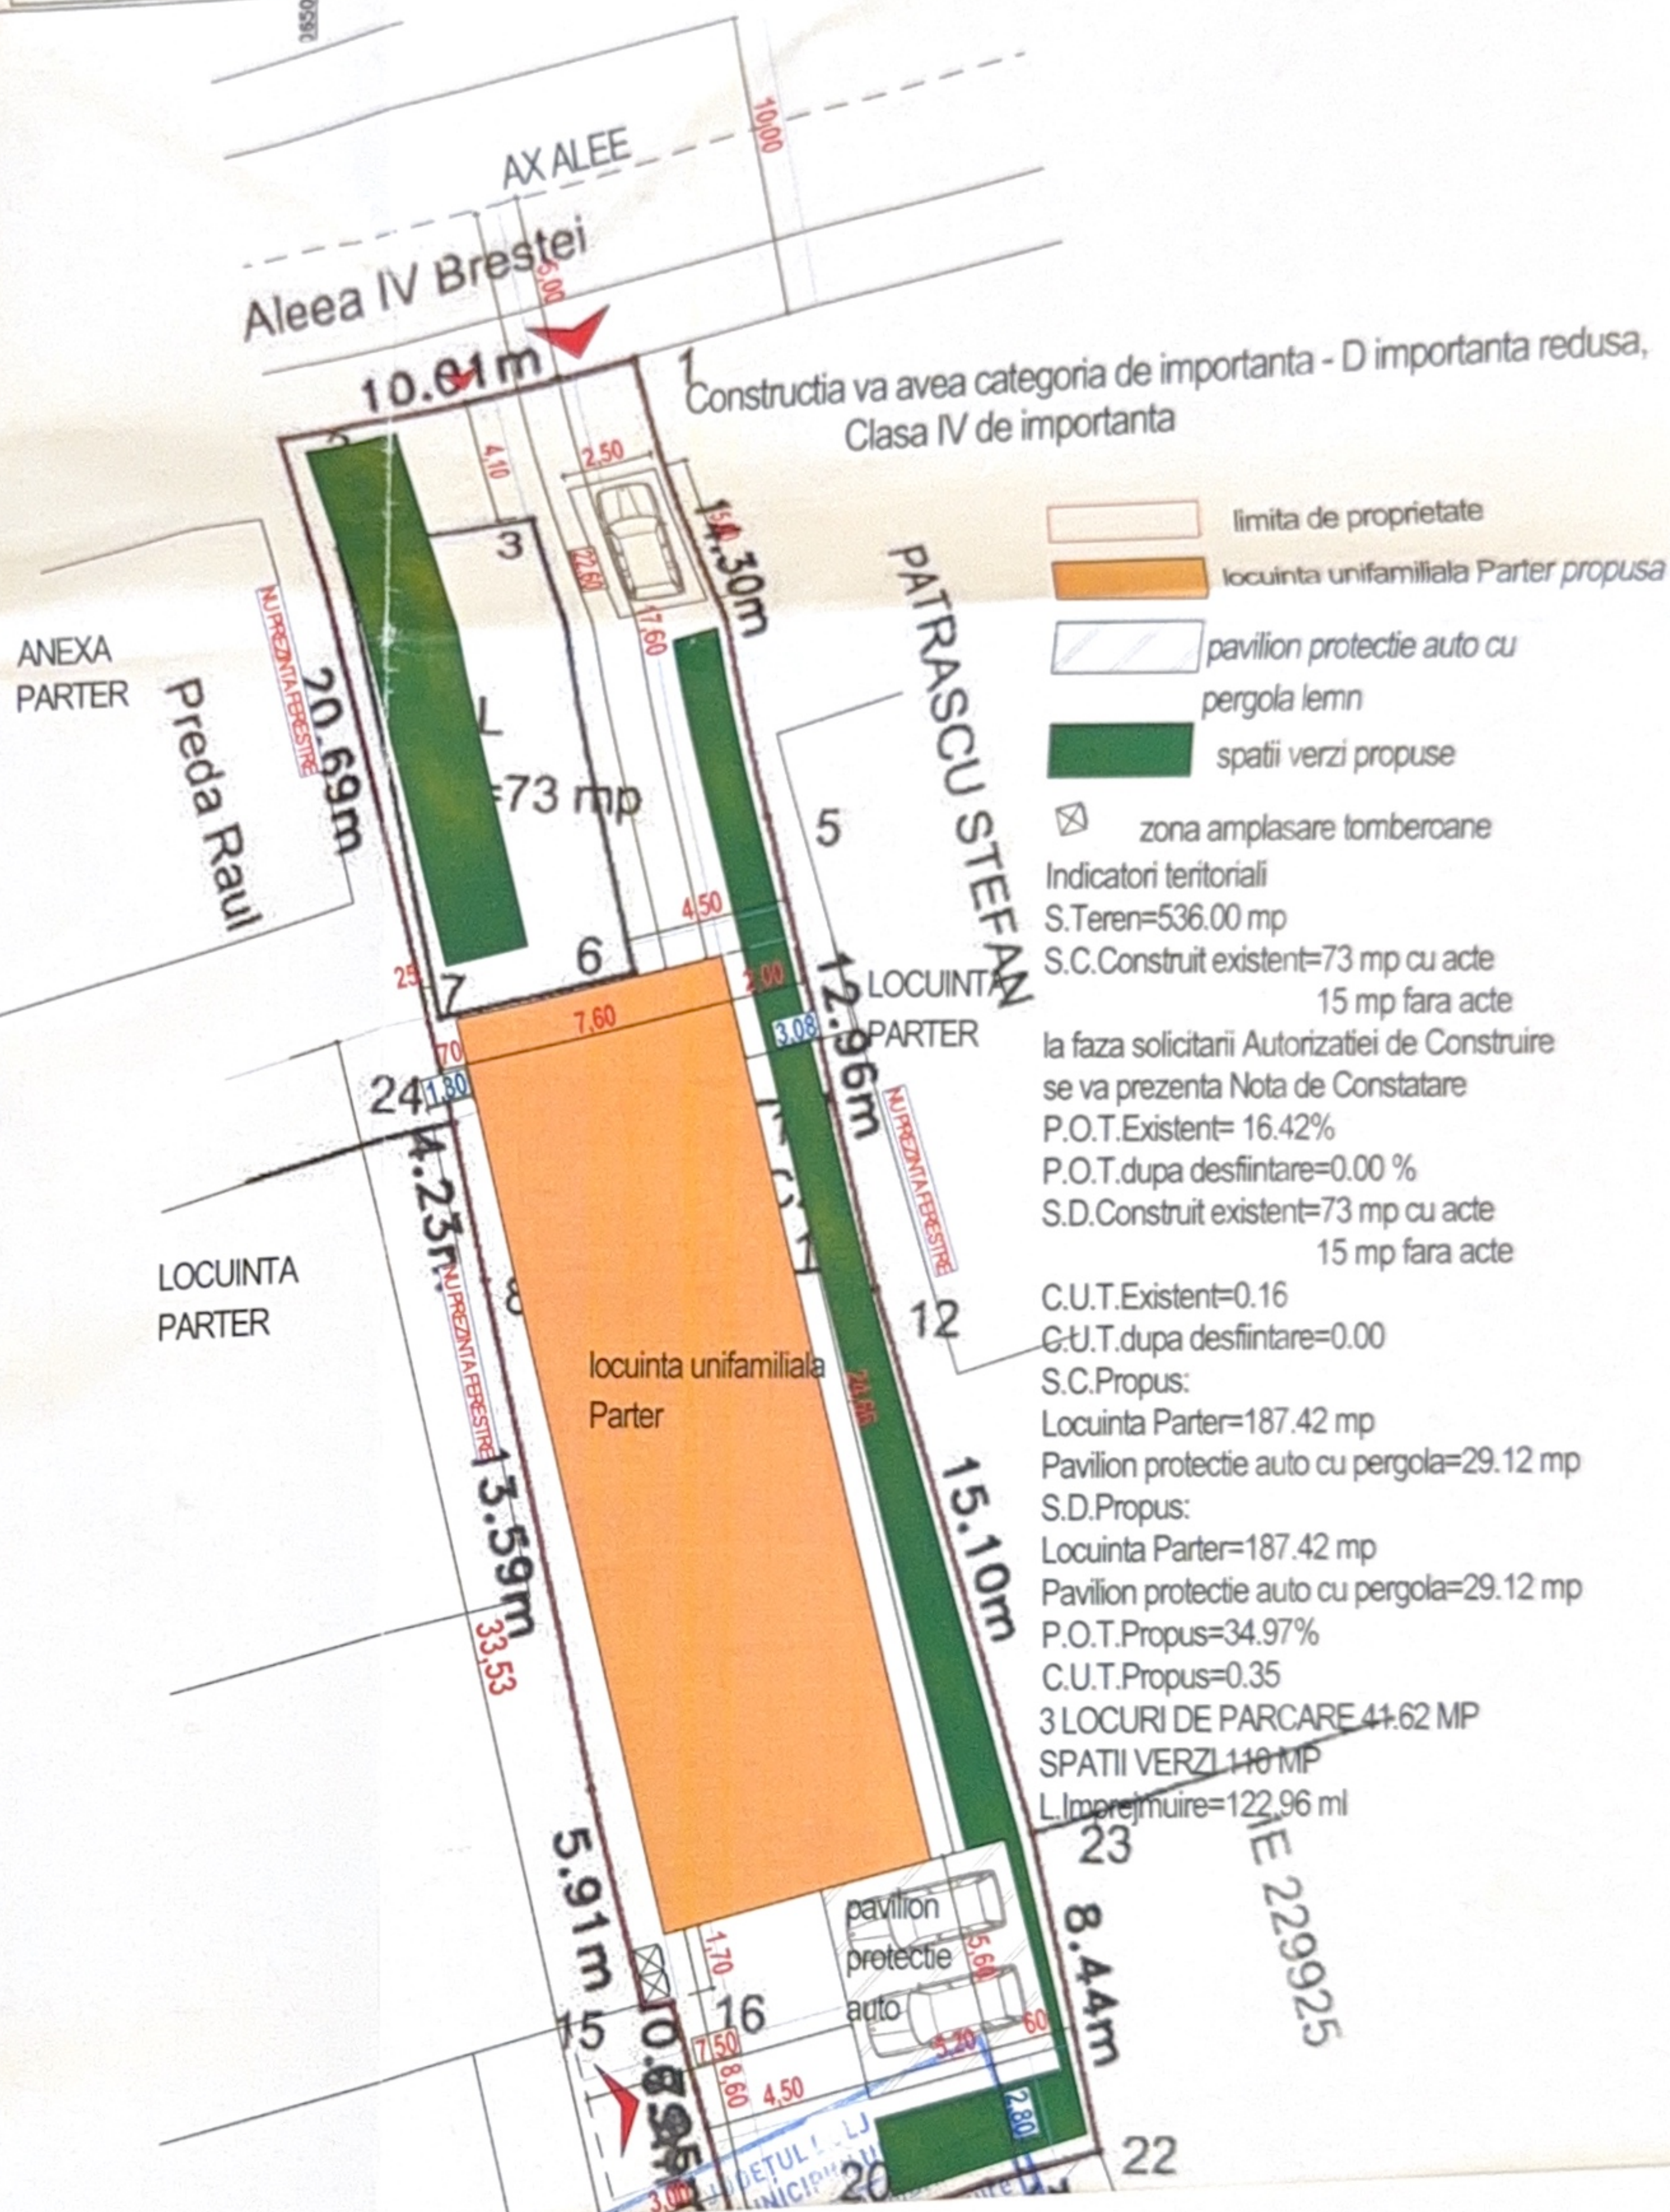


SE Semnat digital
de GEORGE-
RAZVAN
N DAOAGA
G Data:
2026.05.06
10:22:42
+03'00'

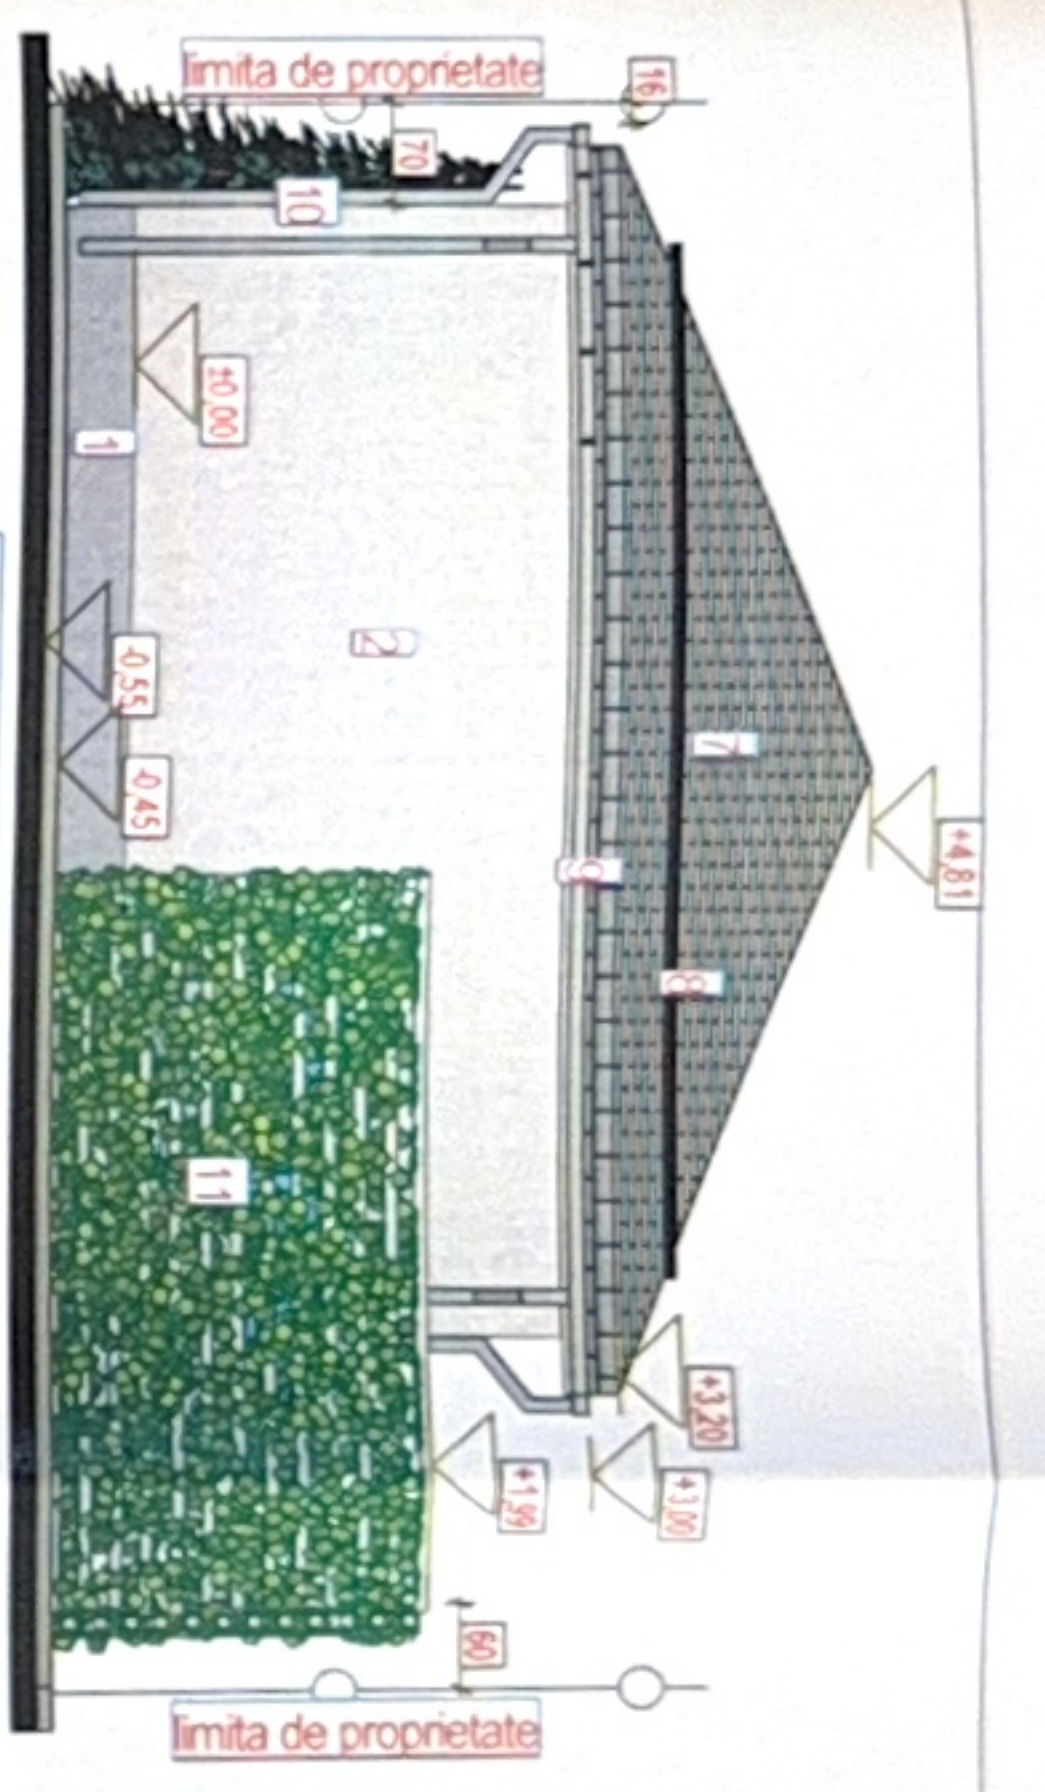


FATADA DE SUD-ESTI

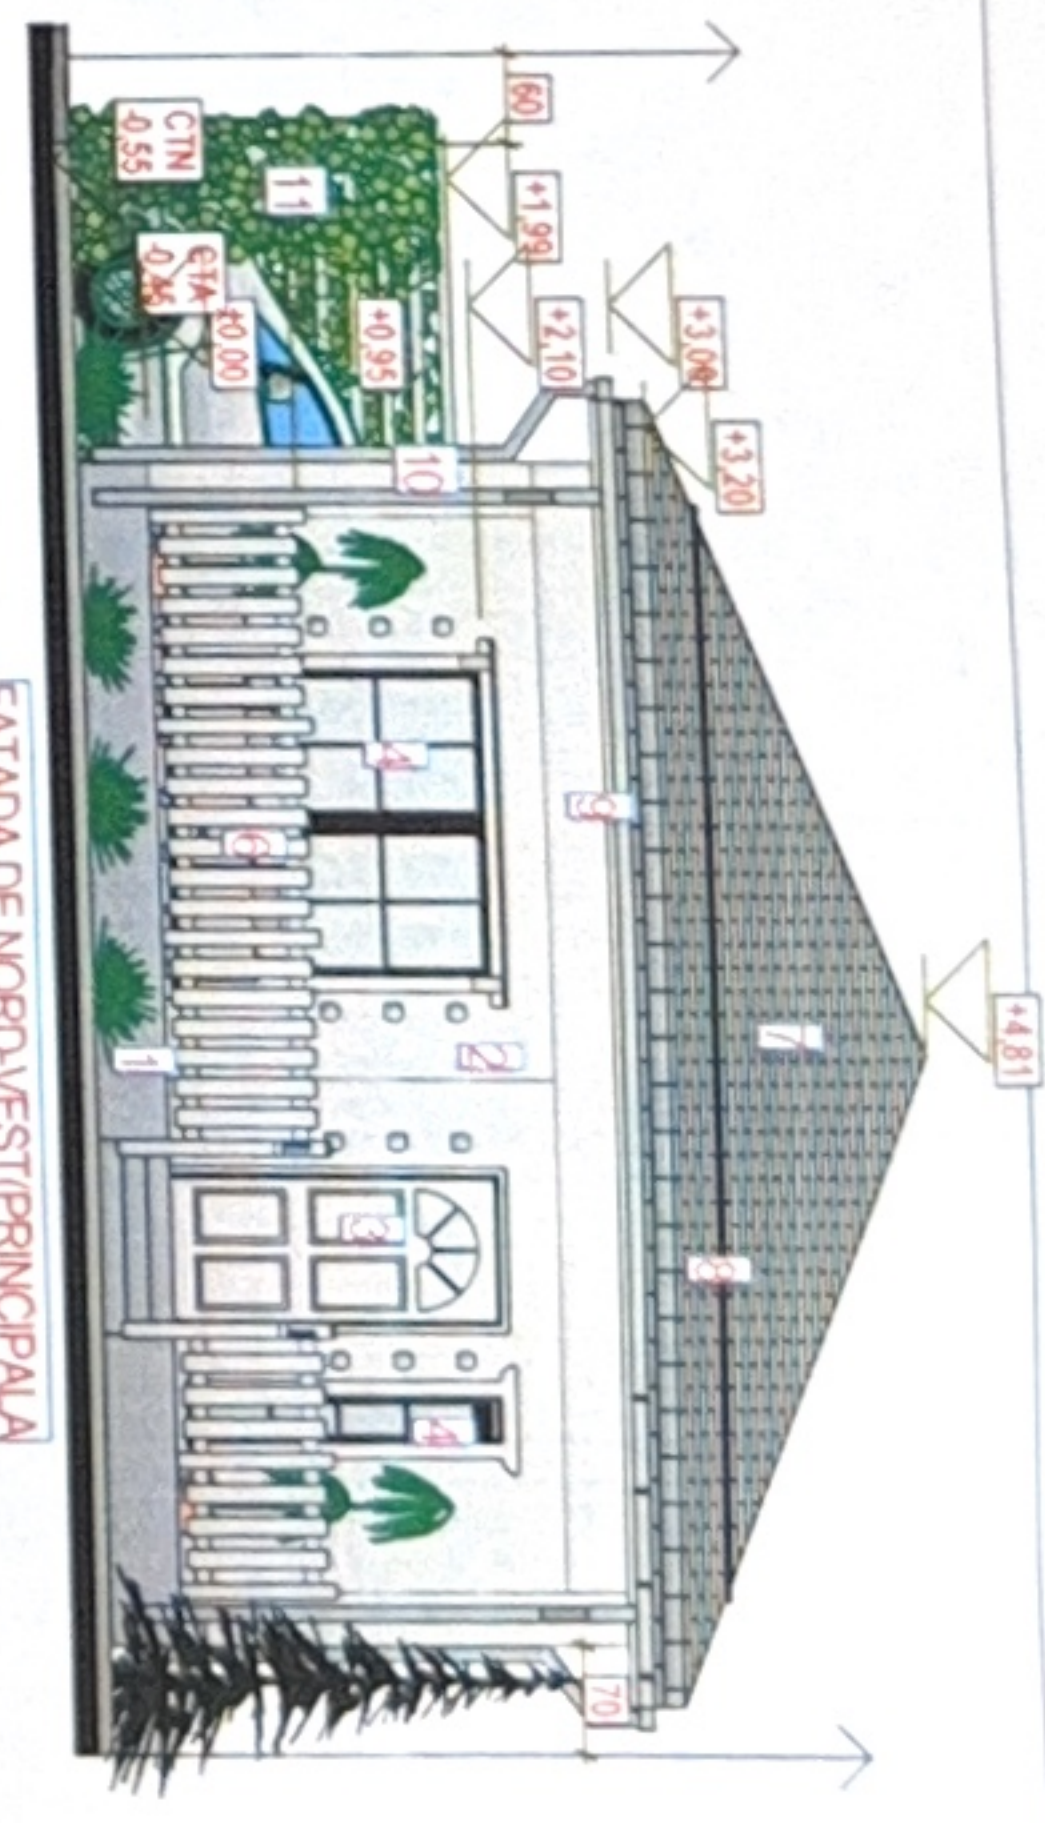

FATADA DE NORD-VEST/PRINCIPALA

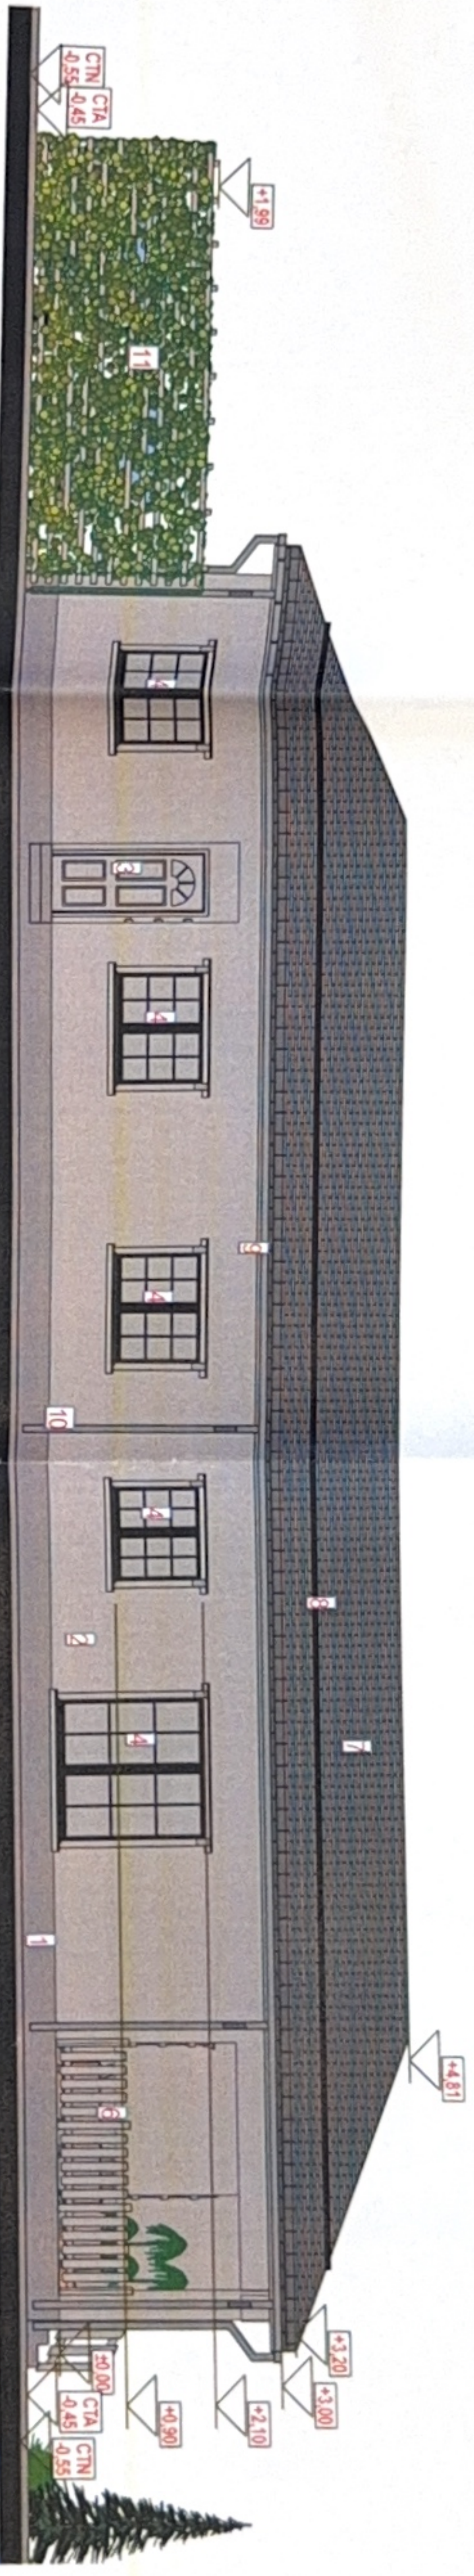

FATADA DE NORD-ESTI

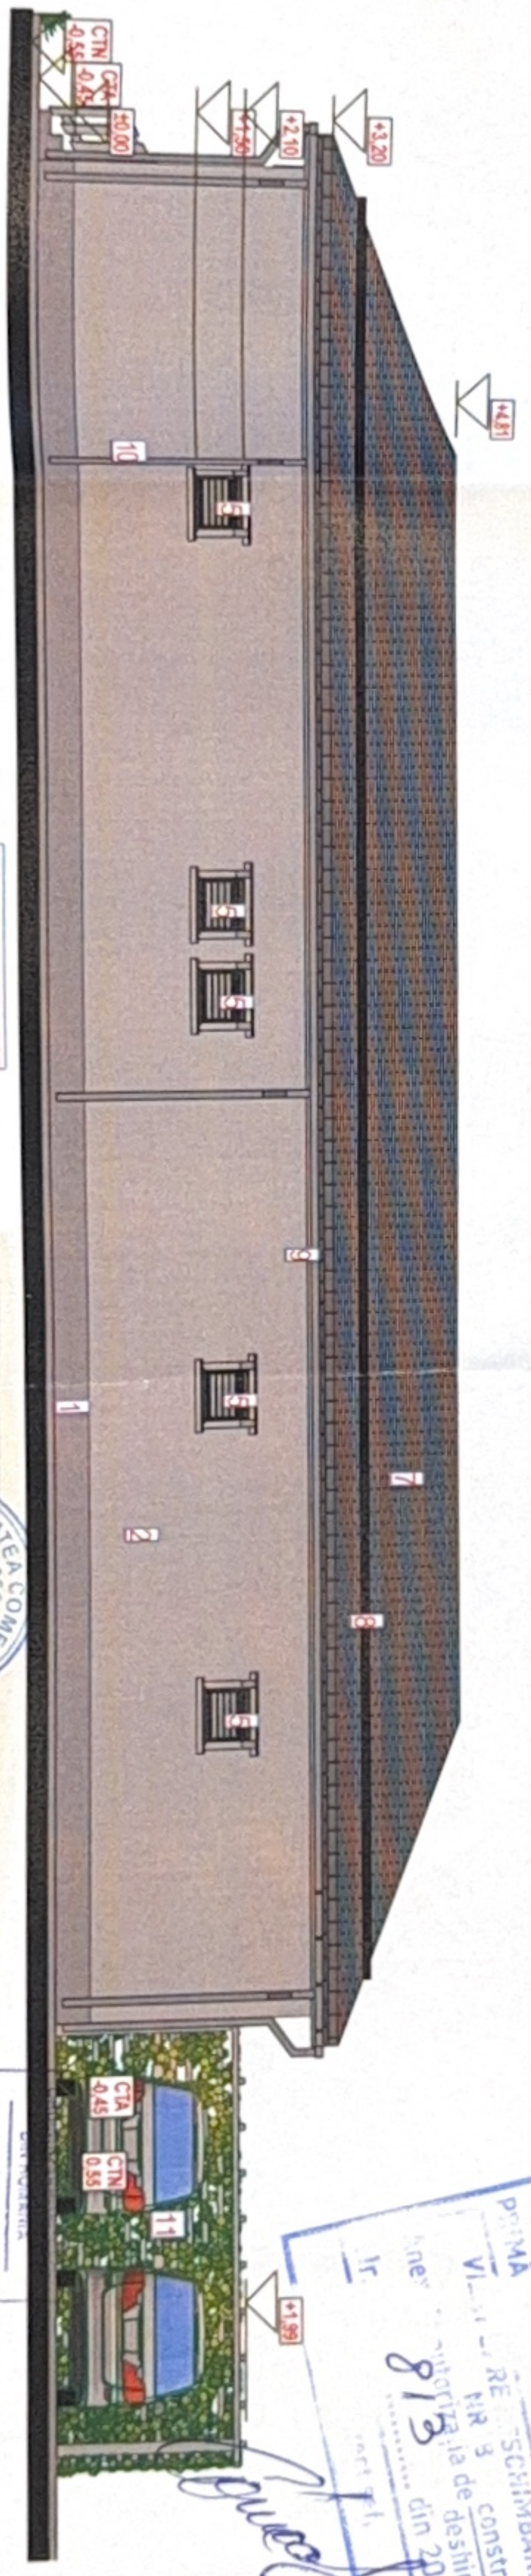

FATADA DE SUD-VESTI

Finisaje: 1-soclu impermeabil gr.2-tencuiala decorativa alba;3-usi PVC alb cu geam termopan securizat;
4-festeste PVC antiradi cu geam termopan securizat si deschidere de la 1hp=90 cm;5-festeste PVC alb cu trafor fix opac;
6-balustrada de protectie din scandura vopsita alb , l=90 cm;7-fidla metalica gr. inchis;8-parazapezi;9-igheab;
10-burlane; 11-pavilion protectie auto din lemn cu pergola lemn si trafor opturator din lemn cu plante verzi agatatoare

PROIECT DE CONSTRUCȚIE
PRIMA
VIZITARE
RE
SCHEMARE
R 3
CONSTRUIRE
AUTORIZAȚIA DE DESTINATIE
813
din 20.12.2018
proiectant
CRAIOVA