




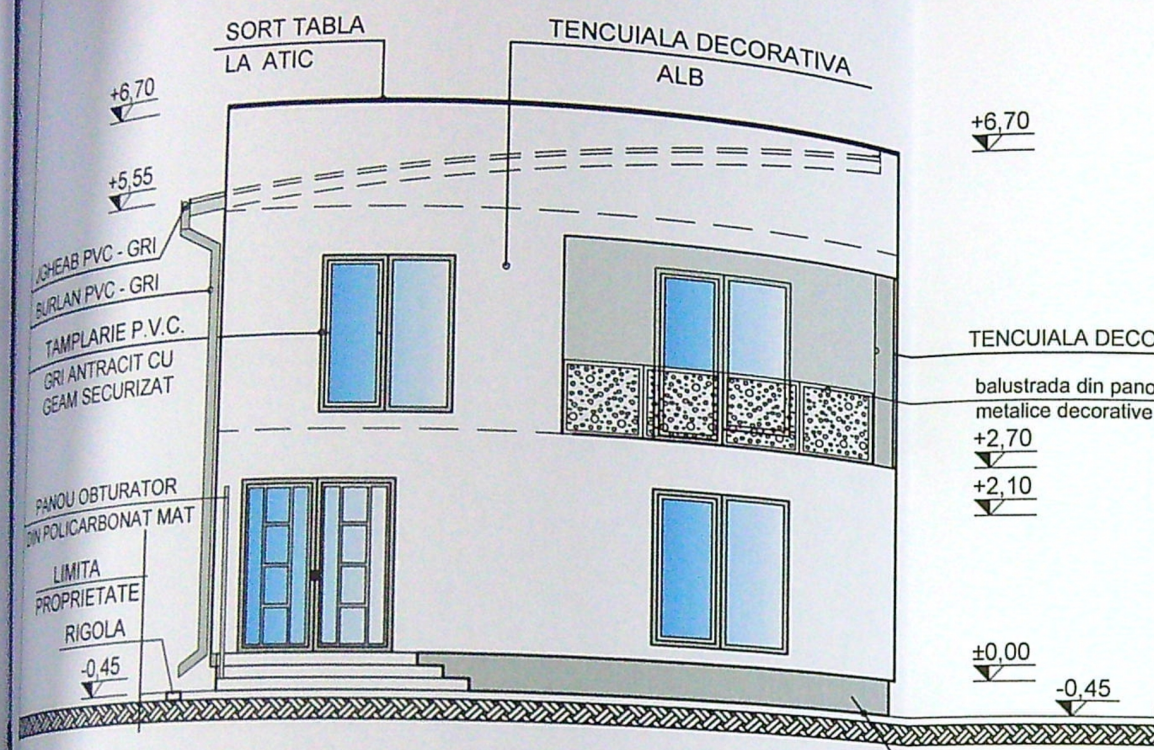


FATADA PRINCIPALA - (NORD-EST)
scara 1 : 100

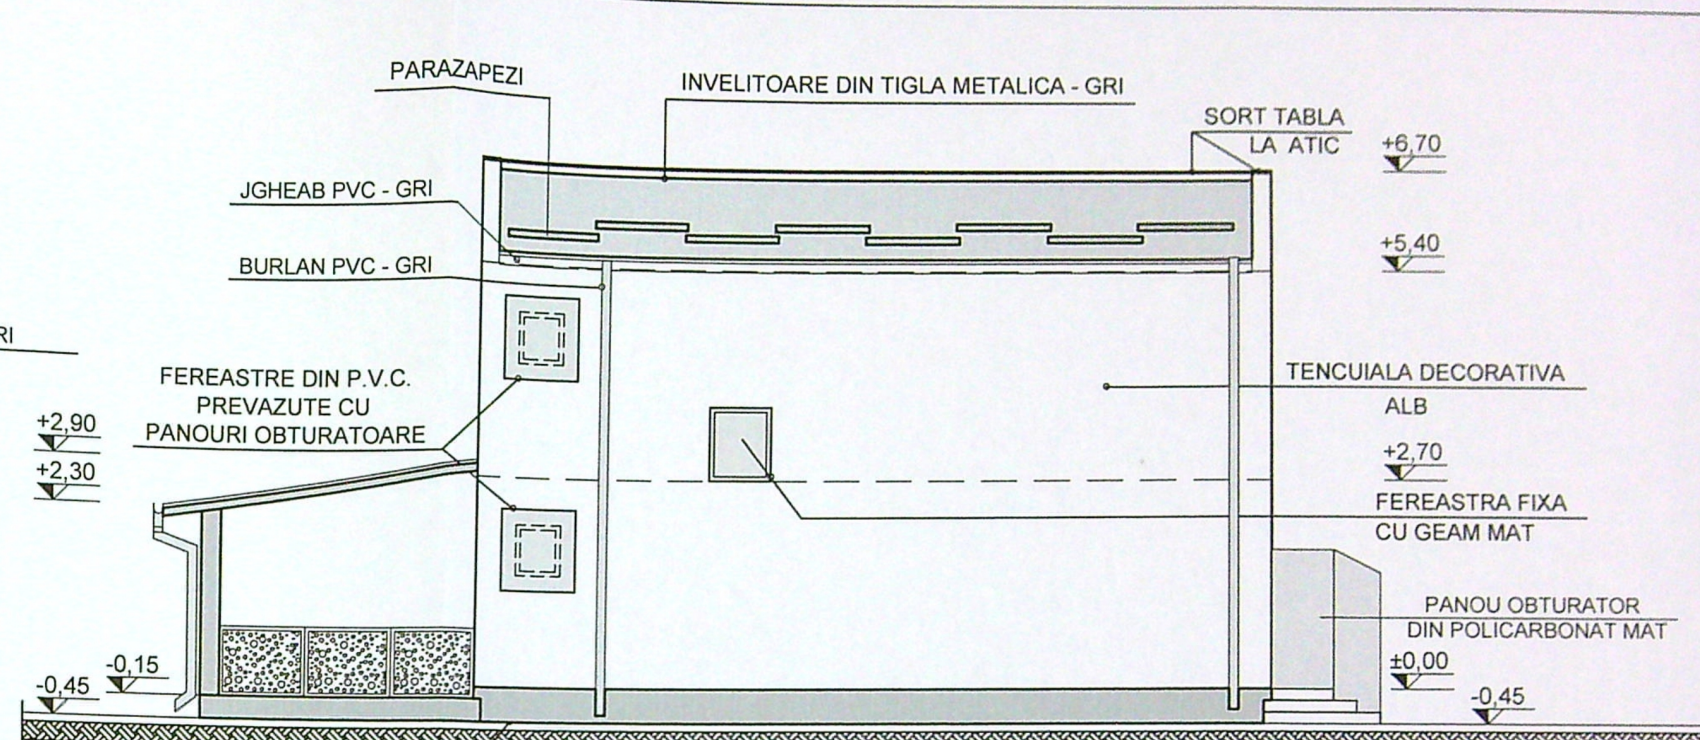

FATADA LATERALA STANGA - (SUD-EST)
scara 1 : 100

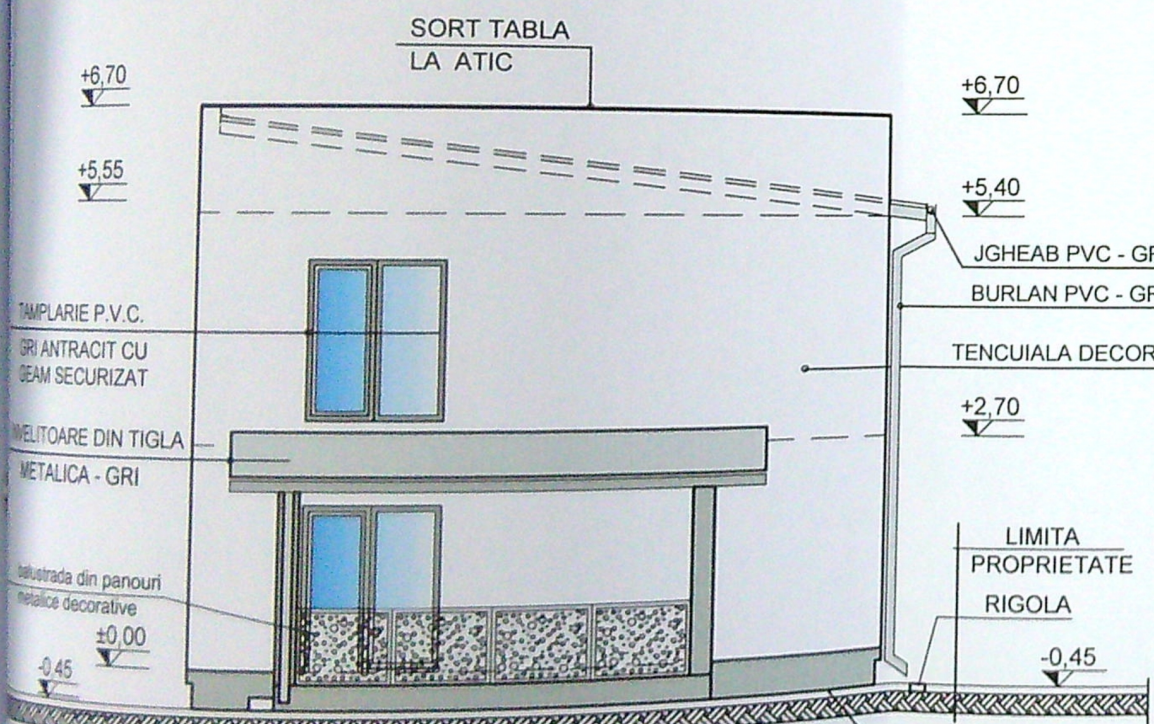


FATADA SECUNDARA - (SUD-VEST)
scara 1 : 100

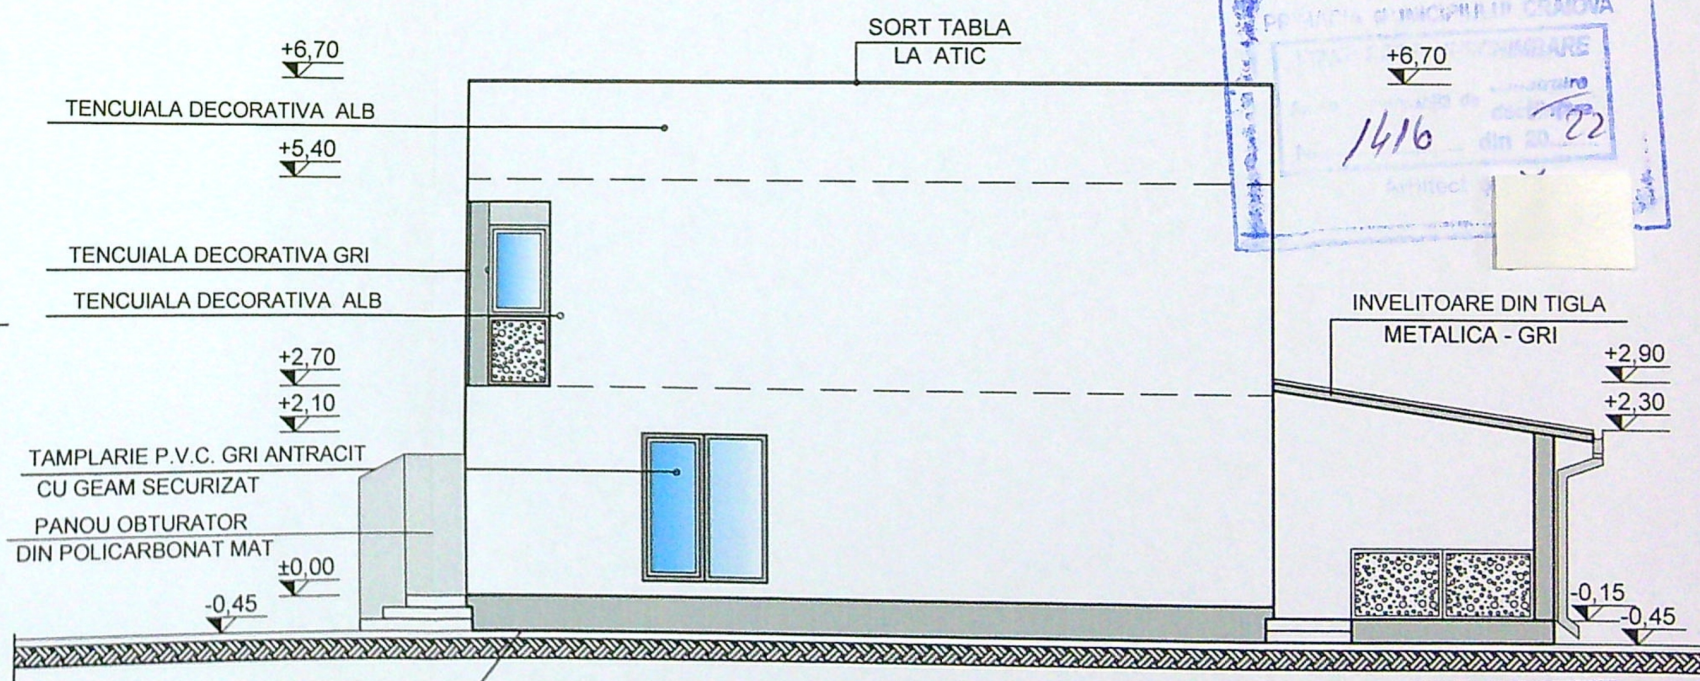

FATADA LATERALA DREAPTA - (NORD-VEST)
scara 1 : 100

CATEGORIA DE IMPORTANTA : "D"
CLASA DE IMPORTANTA : "IV"

VERIFICATOR/ EXPERT	NUME	SEMNATURA	CERINTA	REFERAT	/ EXPERTIZA	/ NR.	/ DATA:
S.C. "ACTIV PROJECT" S.R.L.				Beneficiari:	URZICEANU AUREL - MARIUS URZICEANU RODICA - AURA	Pr. nr.	26 / 2022
				Amplasament:	MUN. CRAIOVA, STR. MUNTENIA, NR. 90S, JUDETUL DOLJ	Faza:	D.T.A.C.
SPECIFICATIE	NUME	SEMNATURA	SCARA	Titlu proiect:	CONSTRUIRE LOCUINTA UNIFAMILIALA P+1E SI IMPREJMUIRE TEREN	Plansa nr.	A 11
Sef proiect:	ARH. M. E. IANOVIC		1 : 100	Titlu planşa :	FATADE		
Proiectat:	ARH. M. E. IANOVIC		DATA				
Desenat:	ARH. M. E. IANOVIC		07.2022				

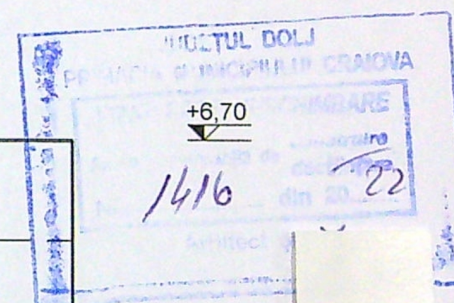

00052
Mihaila Elena
IANOVIC