





- FINISAJE:**
- 1 - TENCUIALA DECORATIVA ALBA
 - 2 - TENCUIALA TEXTURATA DECORATIVA CULOARE GRI
 - 3 - TENCUIALA DECORATIVA BEJ
 - 4 - TAMPLARIE P.V.C. MARO CU GEAM TERMOEFICIENT
 - 5 - BURLANE TABLA PREVOPSITA CULOARE GRI
 - 6 - BALUSTRADA MANA CURENTA METALICA INOX

FATADA NORD
SC. 1/100

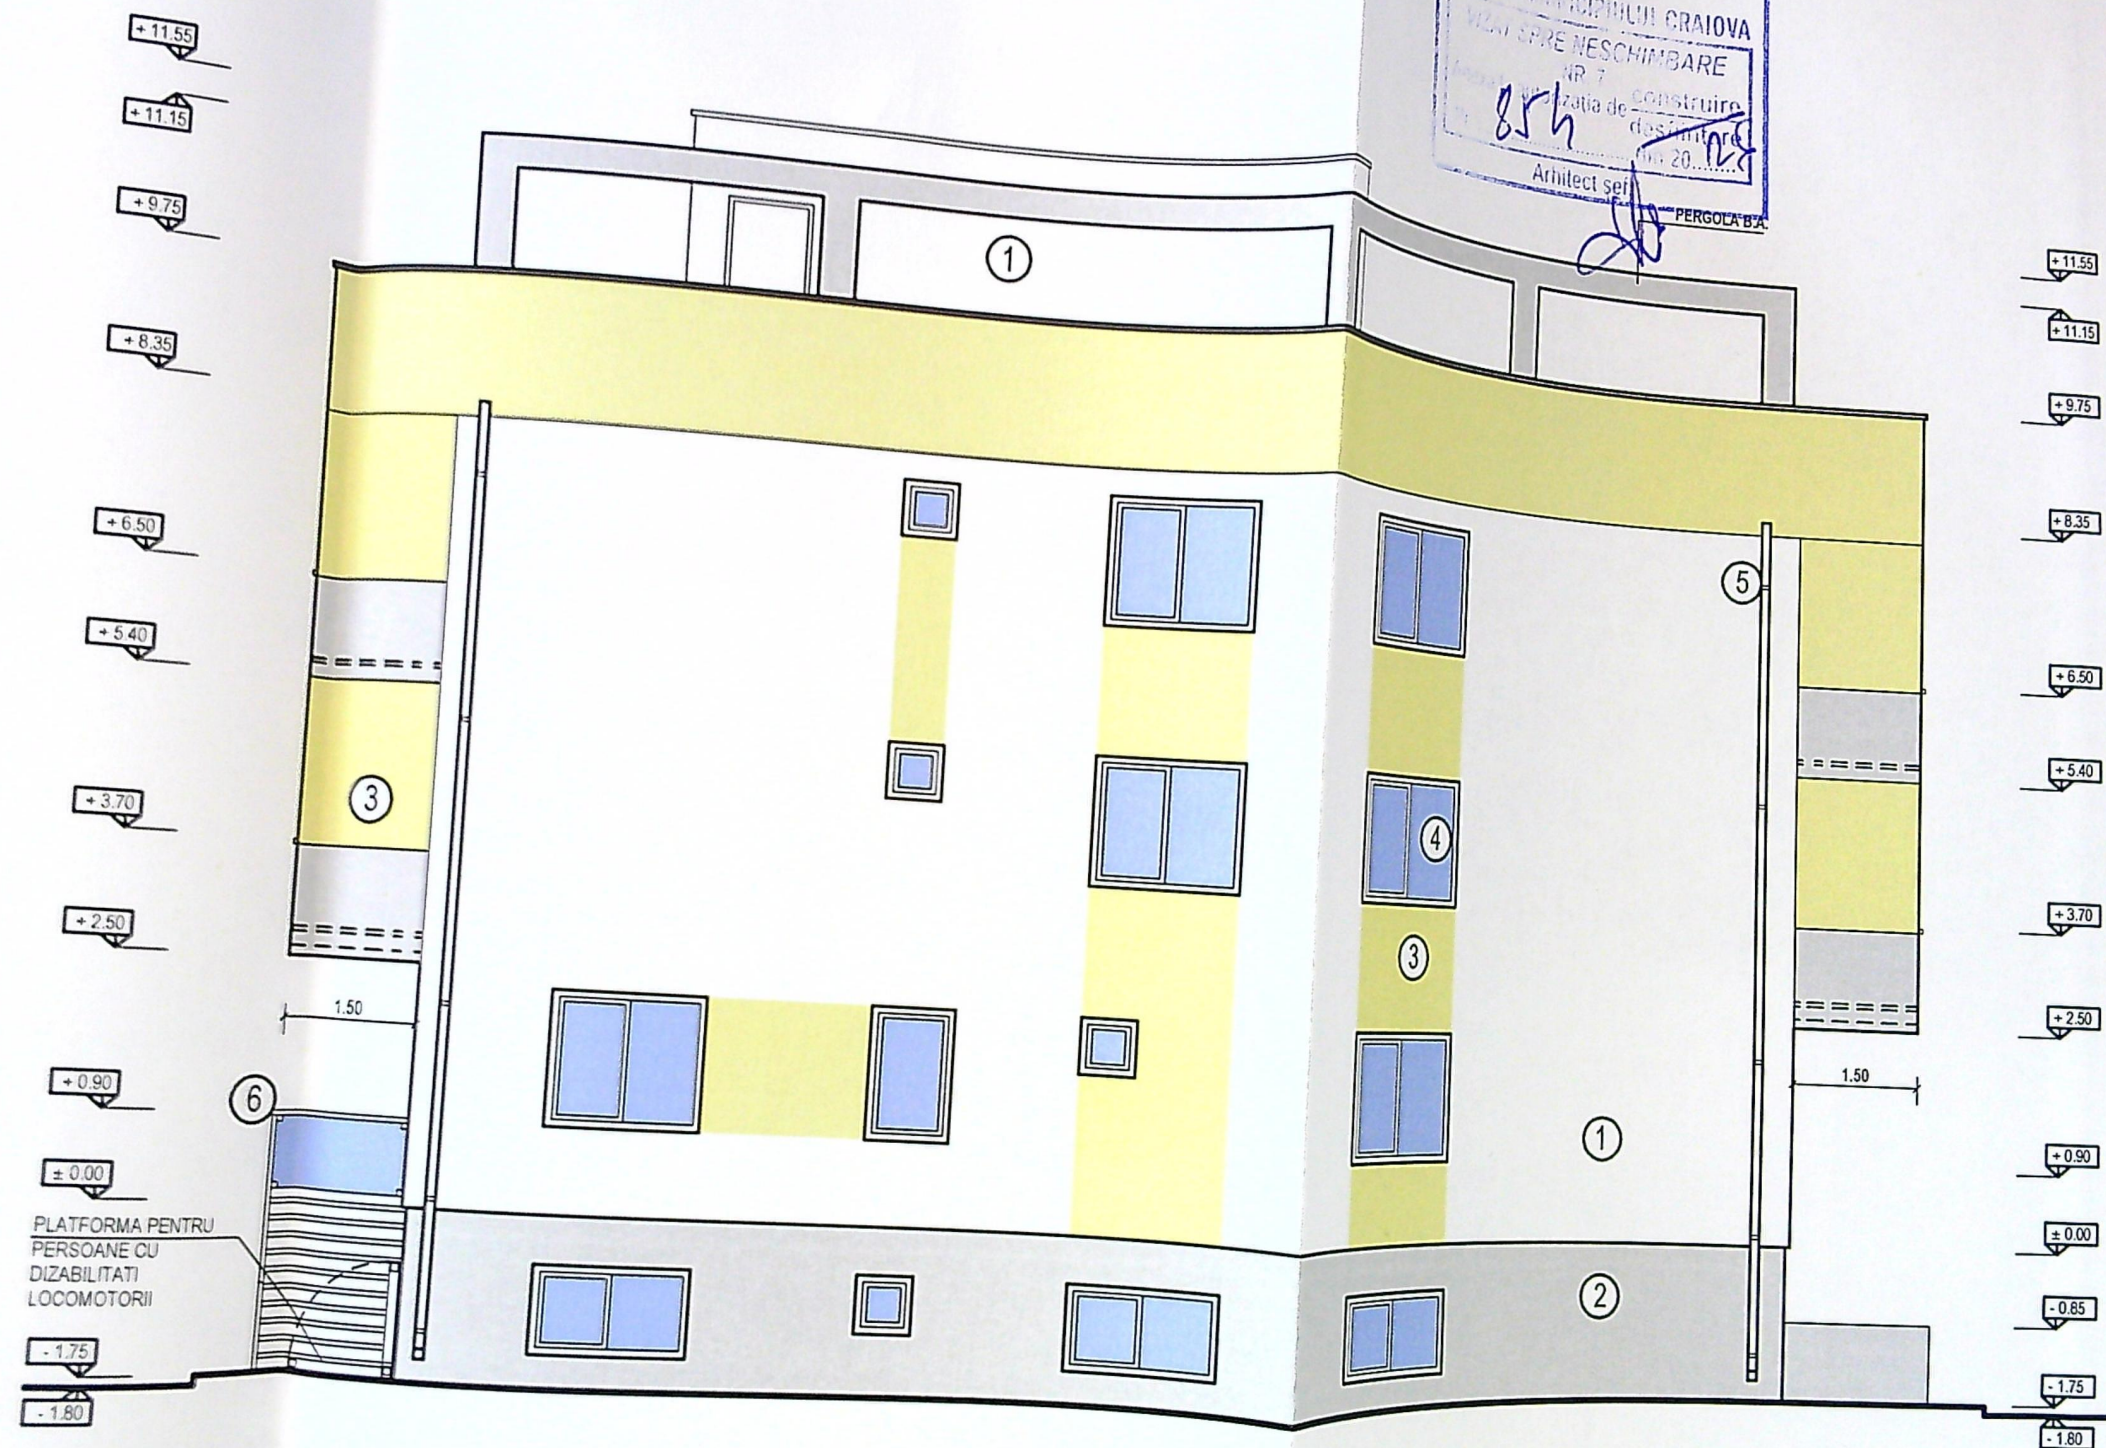

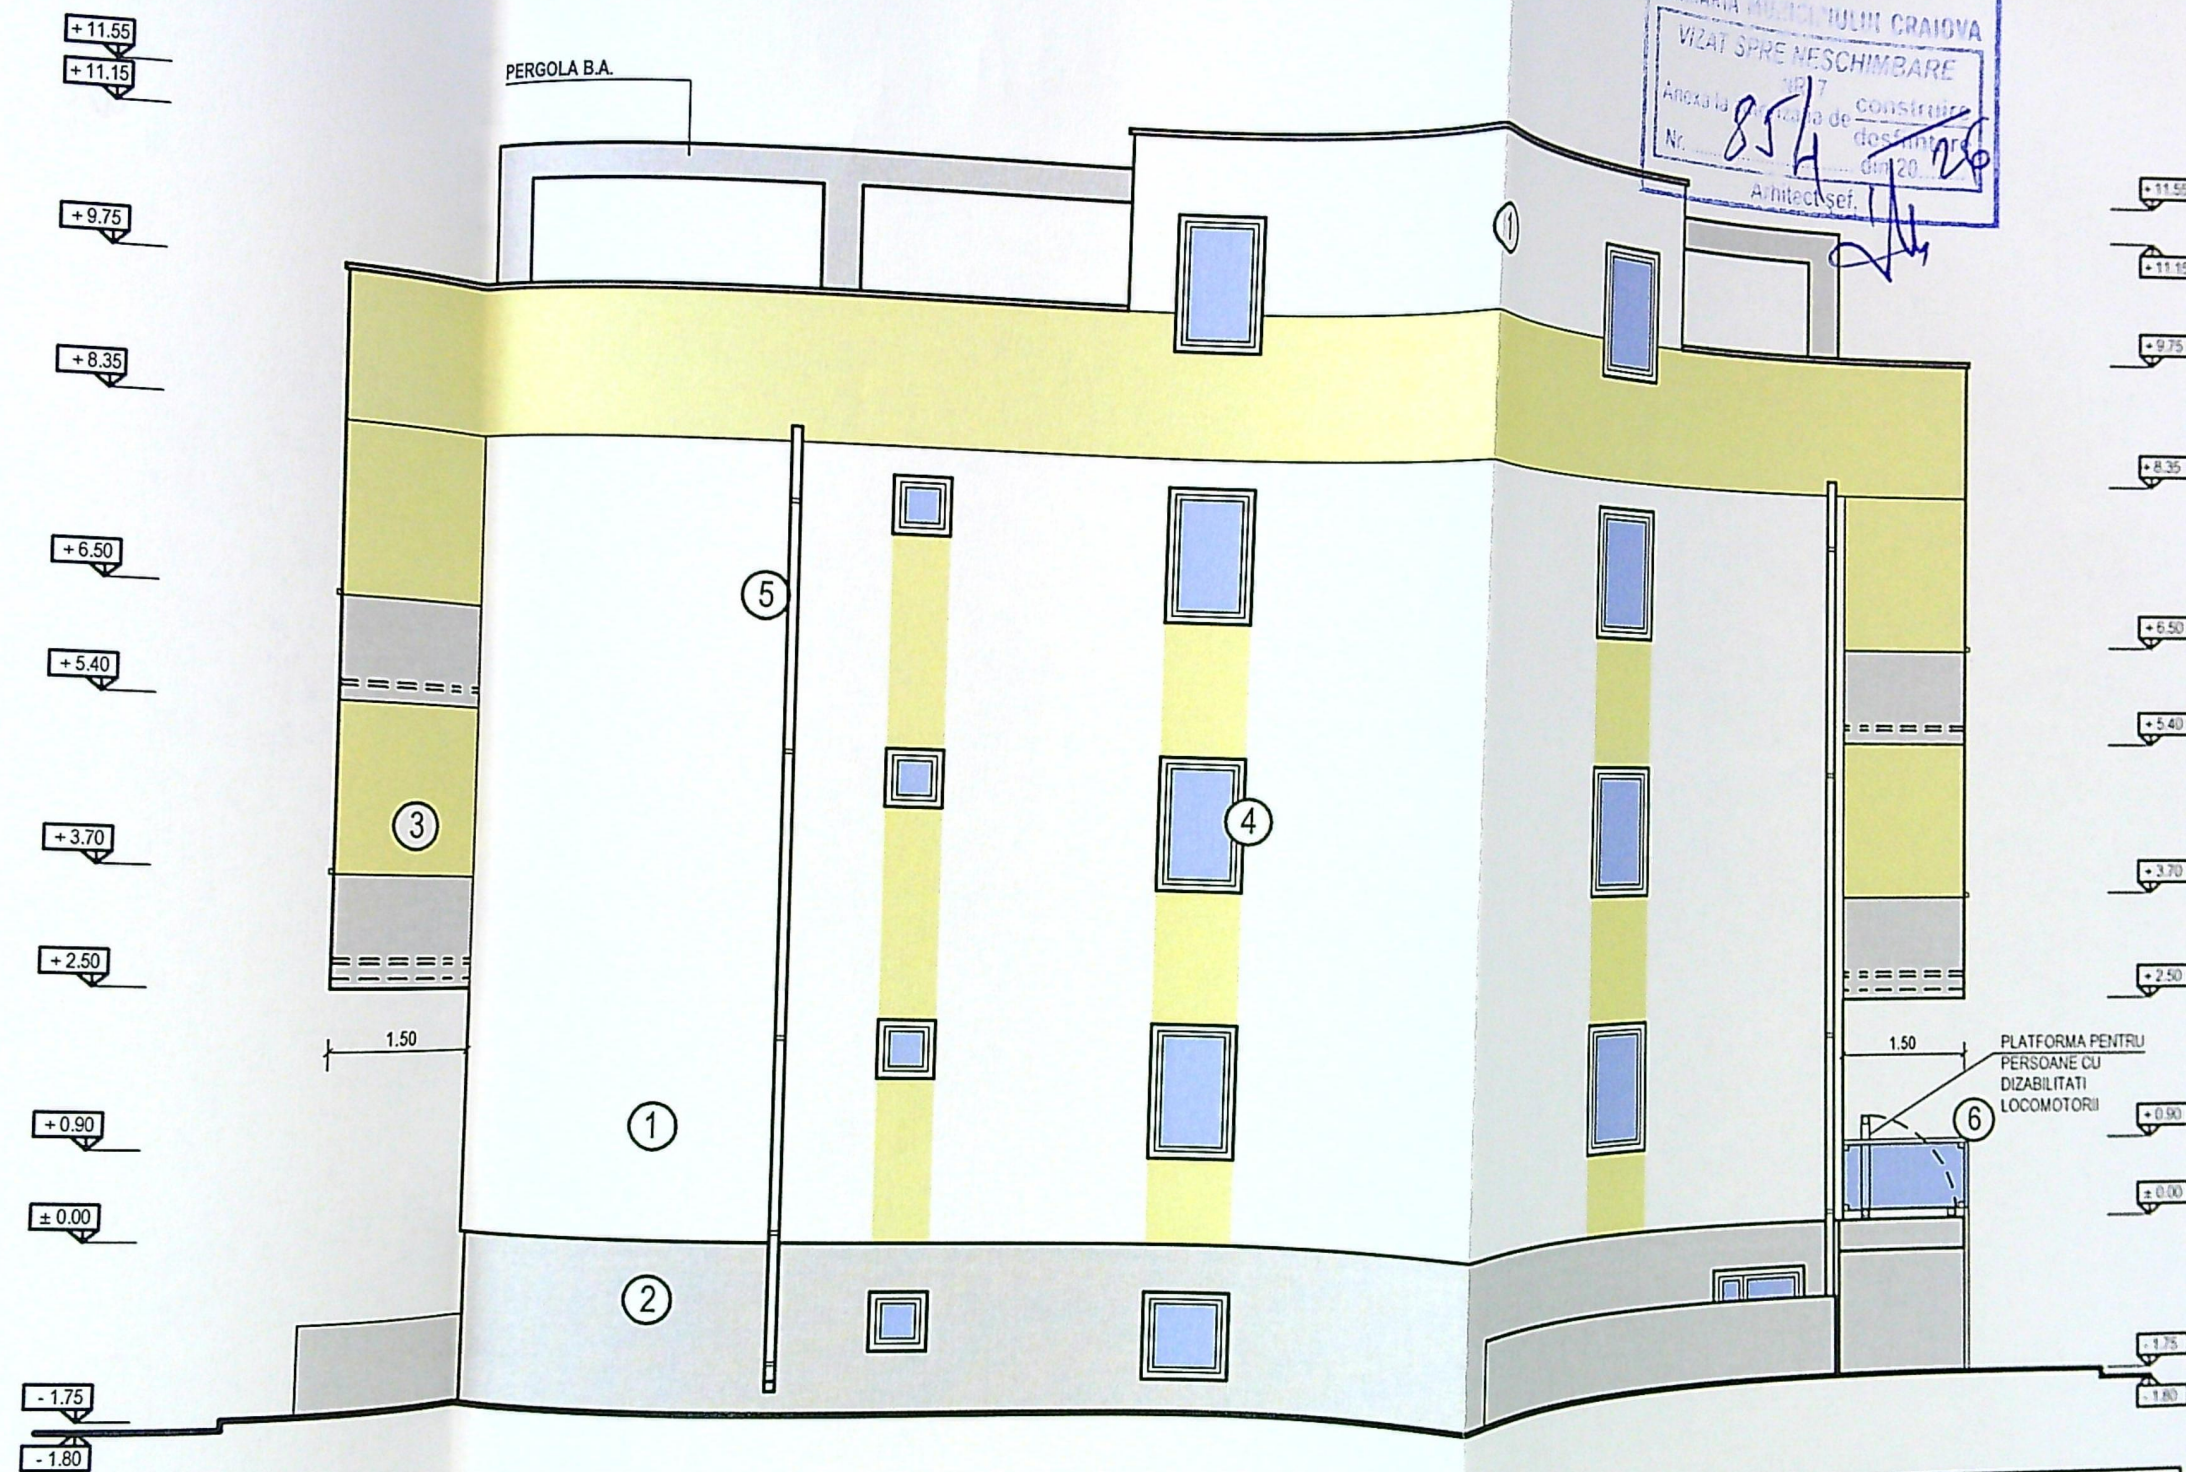


FATADA SUD
SC. 1 / 100

- FINISAJE:
- 1 - TENCUIALA DECORATIVA ALBA
 - 2 - TENCUIALA TEXTURATA DECORATIVA CULOARE GRI
 - 3 - TENCUIALA DECORATIVA BEJ
 - 4 - TAMPLARIE P.V.C. MARO CU GEAM TERMOEFICIENT
 - 5 - BURLANE TABLA PREVOPSITA CULOARE GRI
 - 6 - BALUSTRADA MANA CURENTA METALICA INOX





ORDINUL ARHITECTONIC
DIN ROMANIA
8128
Irina-Gabriela
GAGIU
Arhitect cu drept de semnatura

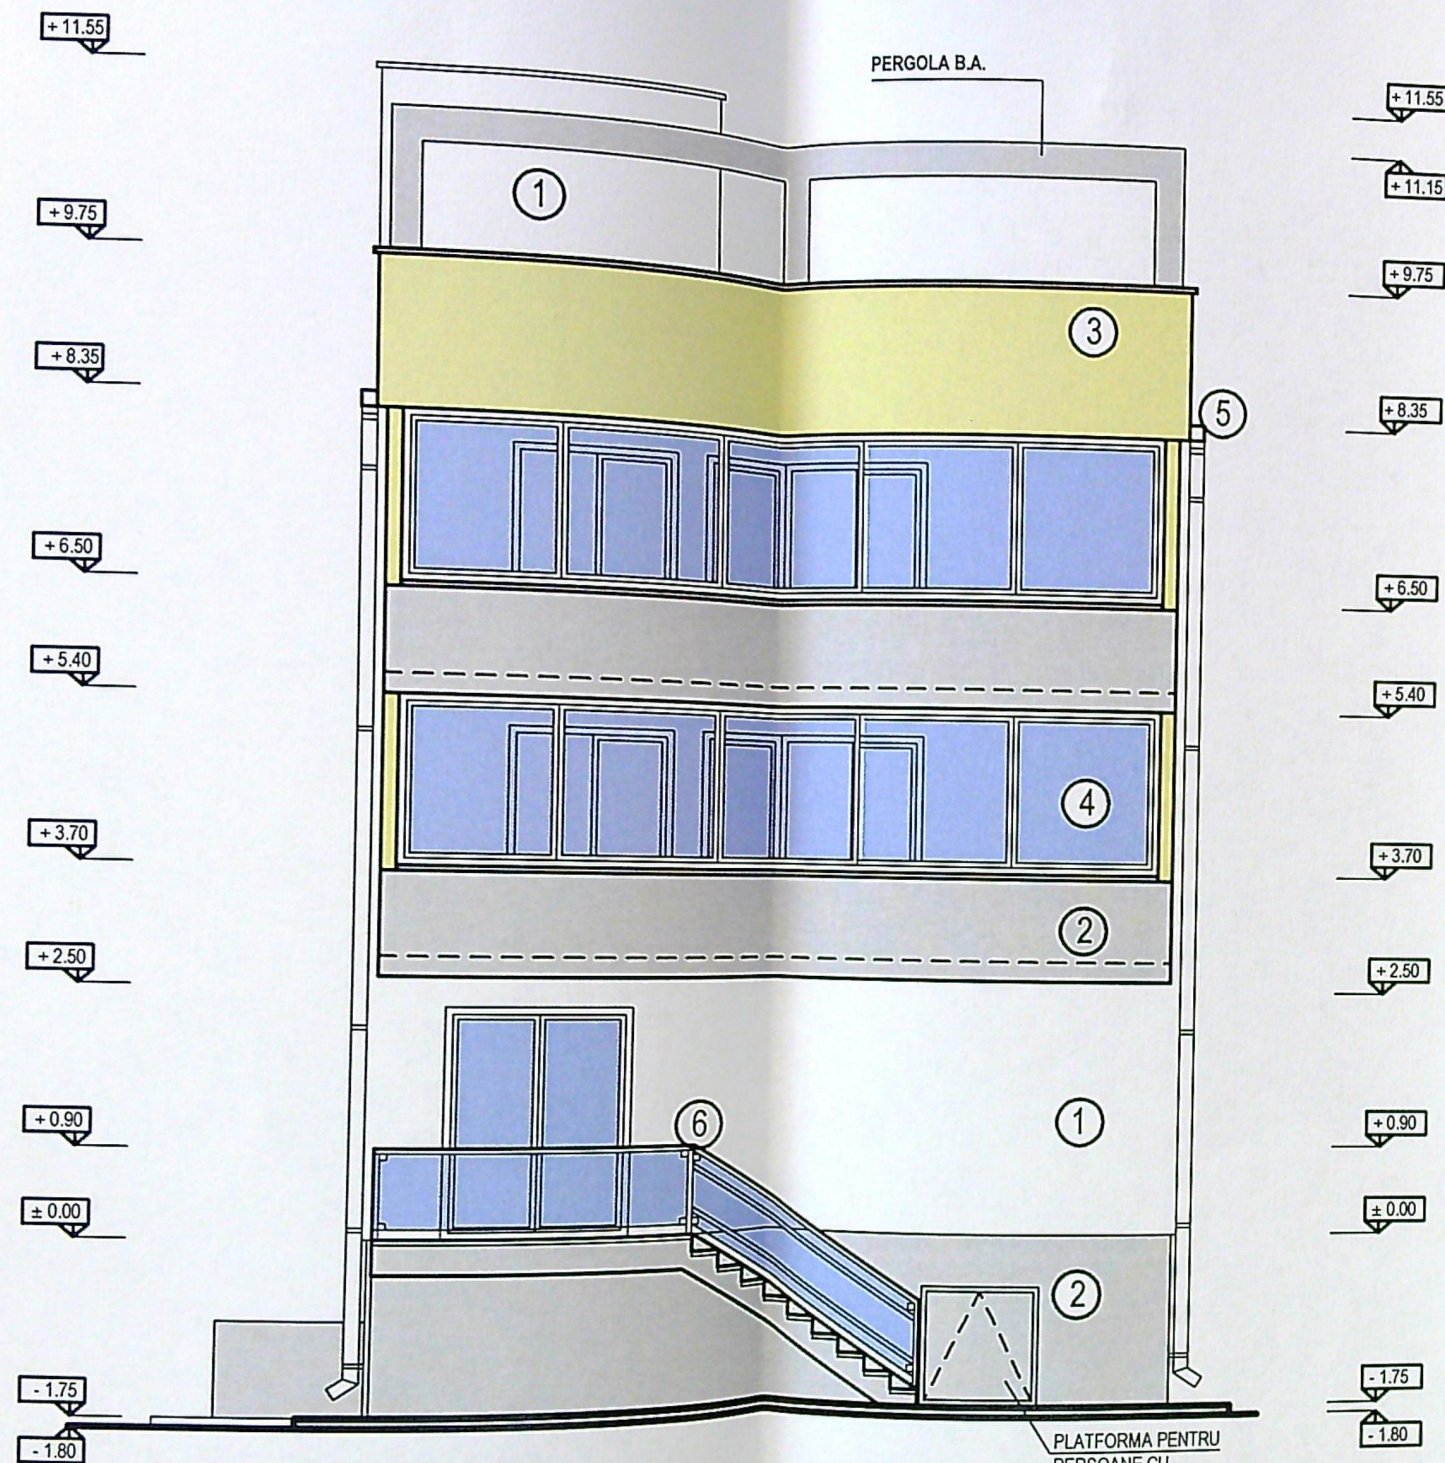

FATADA EST
SC. 1 / 100

FINISAJE:

- 1 - TENCUALA DECORATIVA ALBA
- 2 - TENCUALA TEXTURATA DECORATIVA CULOARE GRI
- 3 - TENCUALA DECORATIVA BEJ
- 4 - TAMPLARIE P.V.C. MARO CU GEAM TERMOEFICIENT
- 5 - BURLANE TABLA PREVOPSITA CULOARE GRI
- 6 - BALUSTRADA MANA CURENTA METALICA INOX

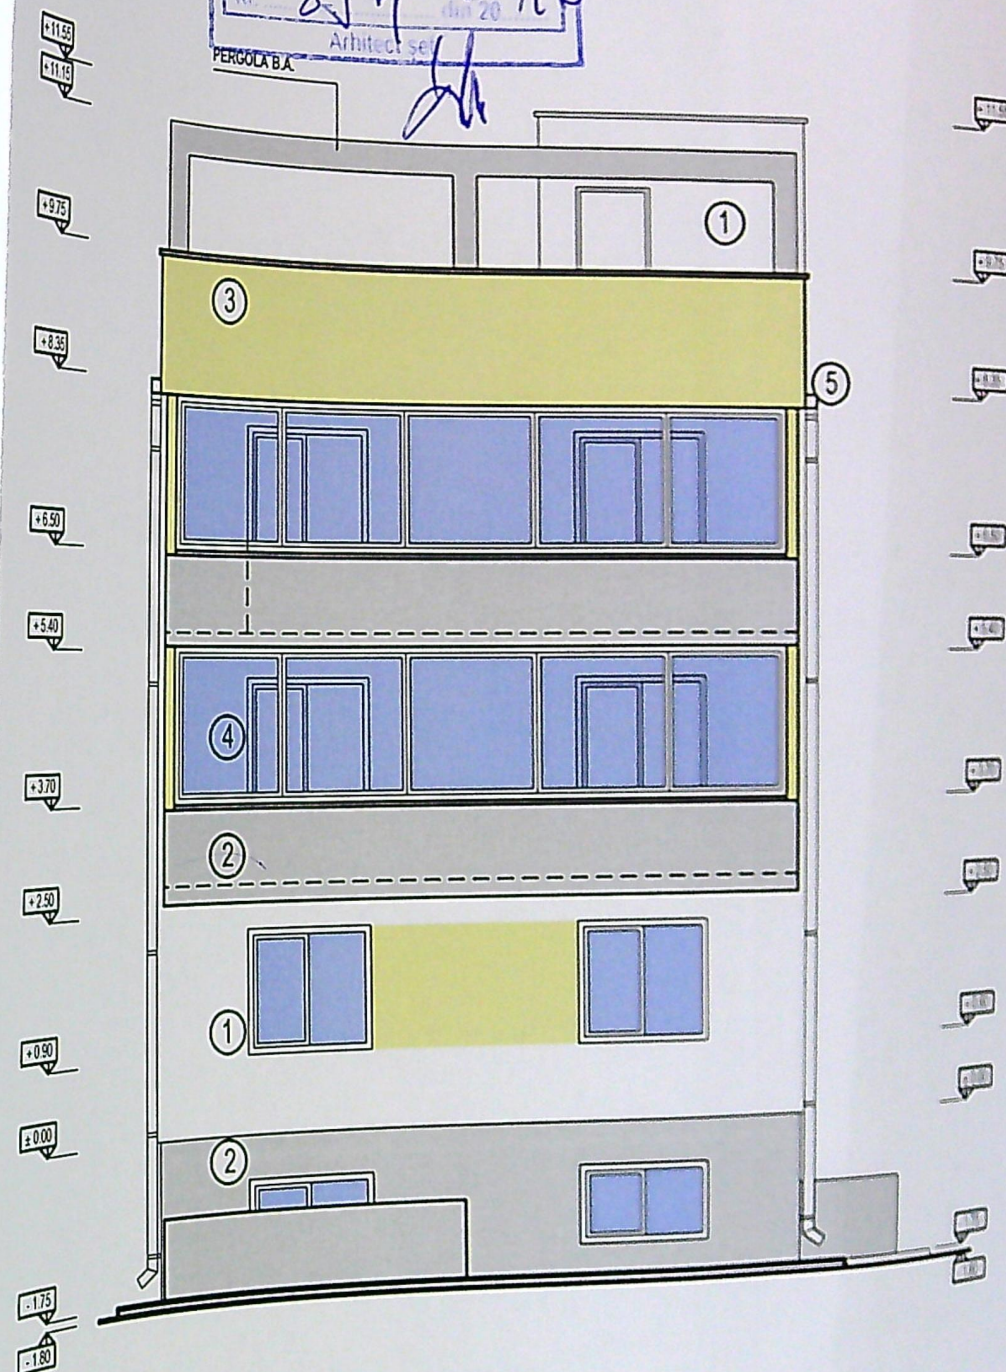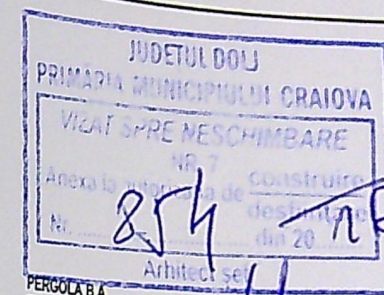

FATADA VEST
SC. 1 / 100

