








SECRET

SPATIU COMERCIAL NEALIMENTAR LA PARTER

spatii verzi=125 mp

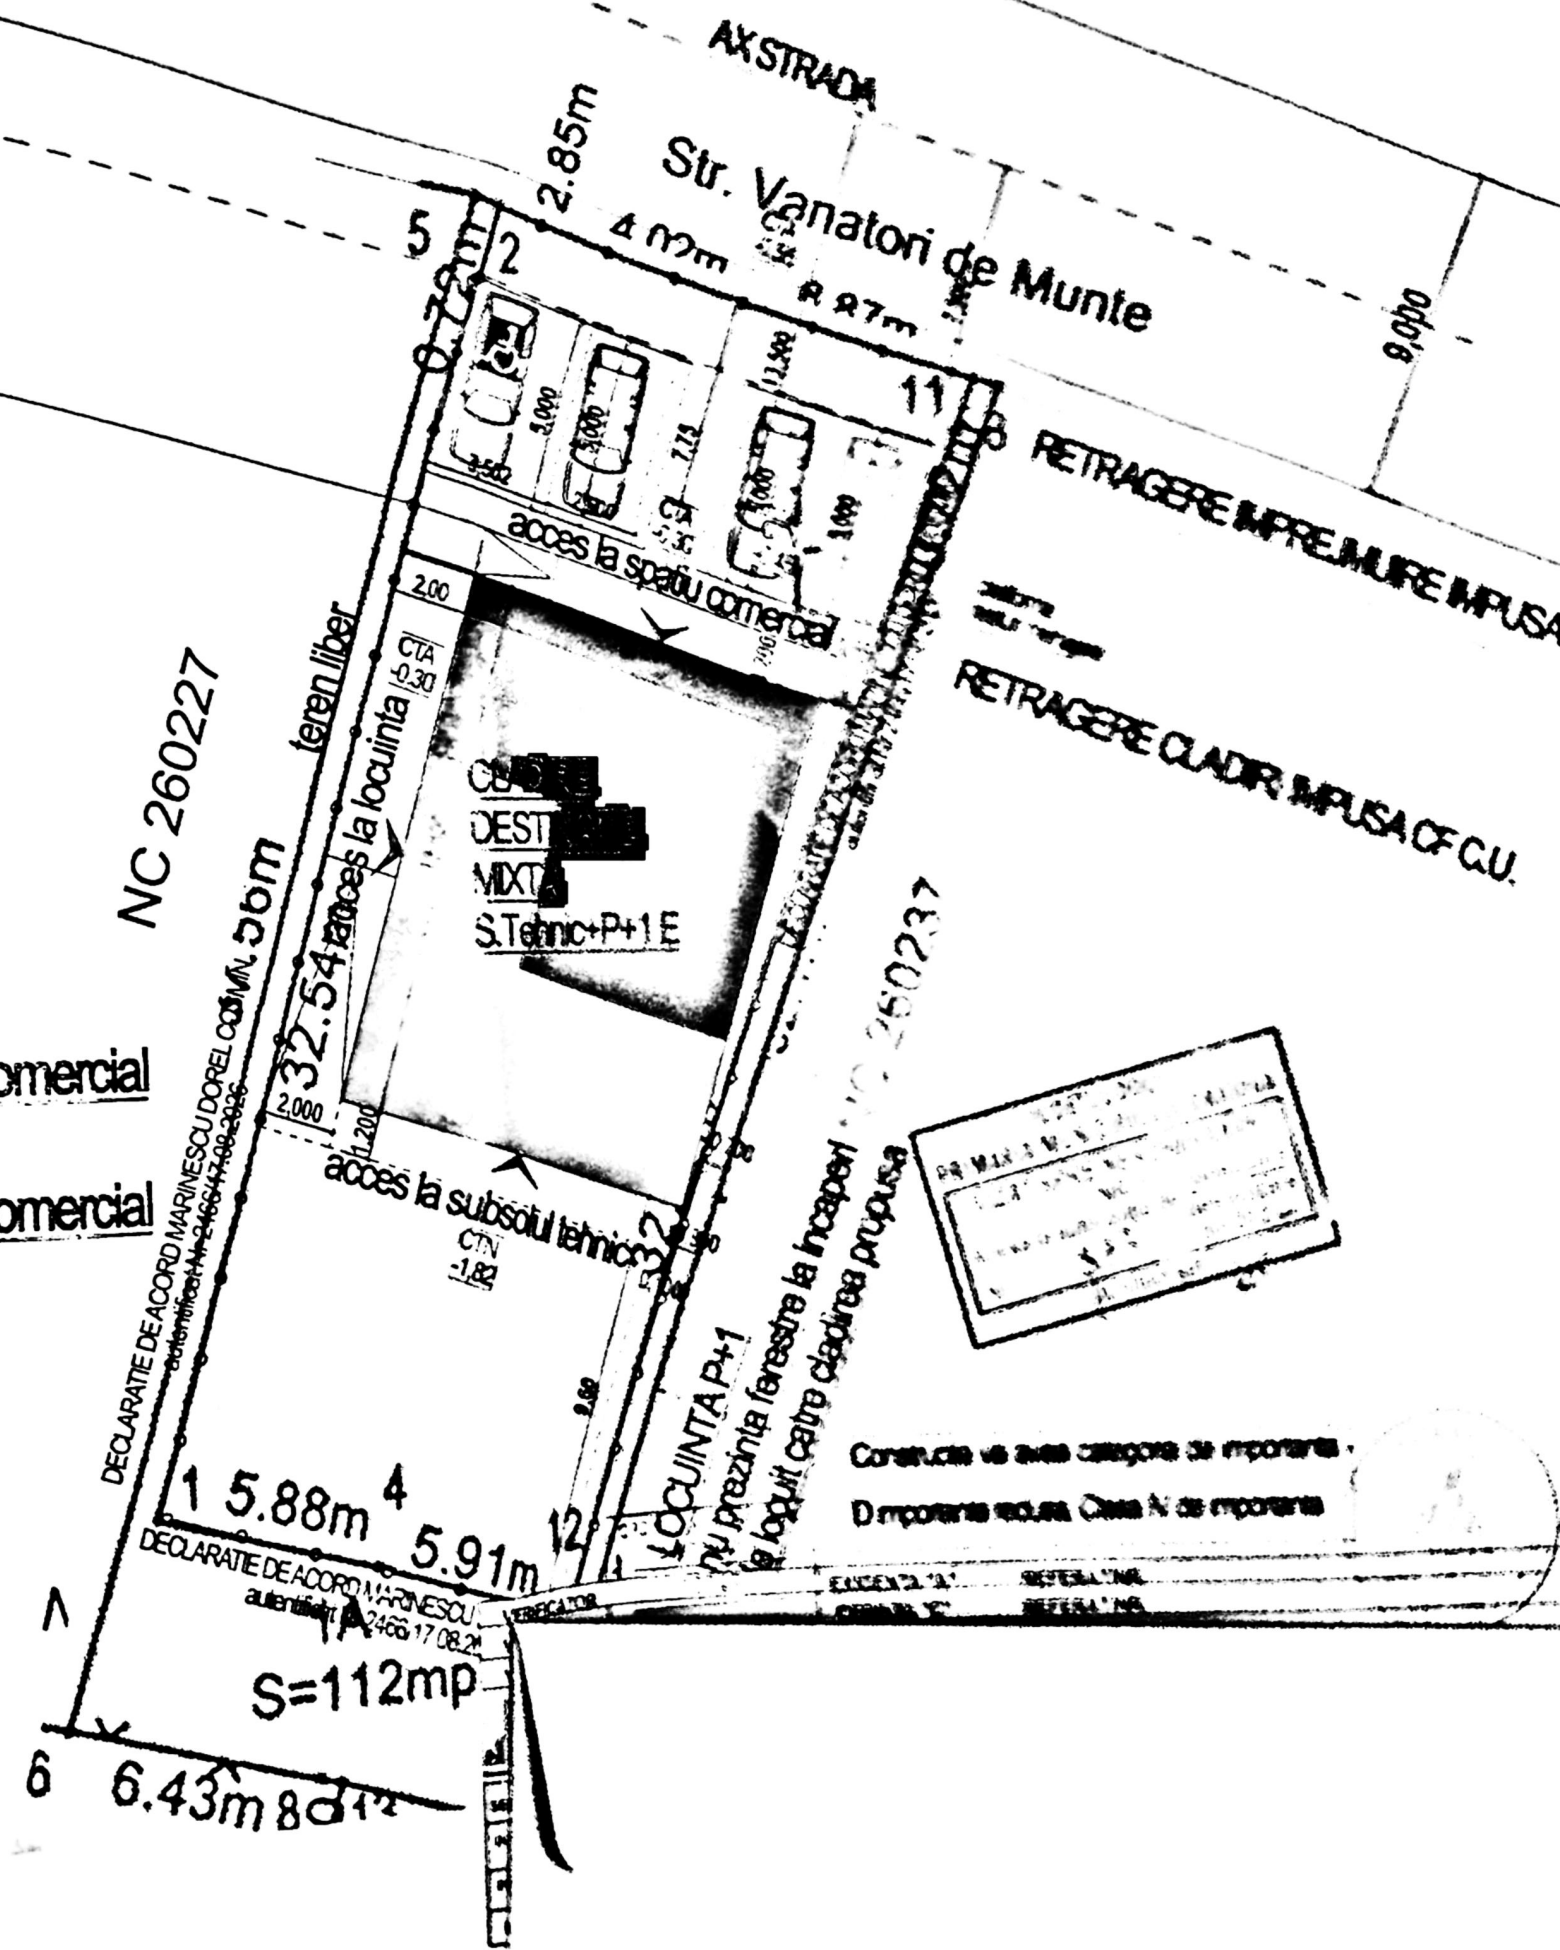

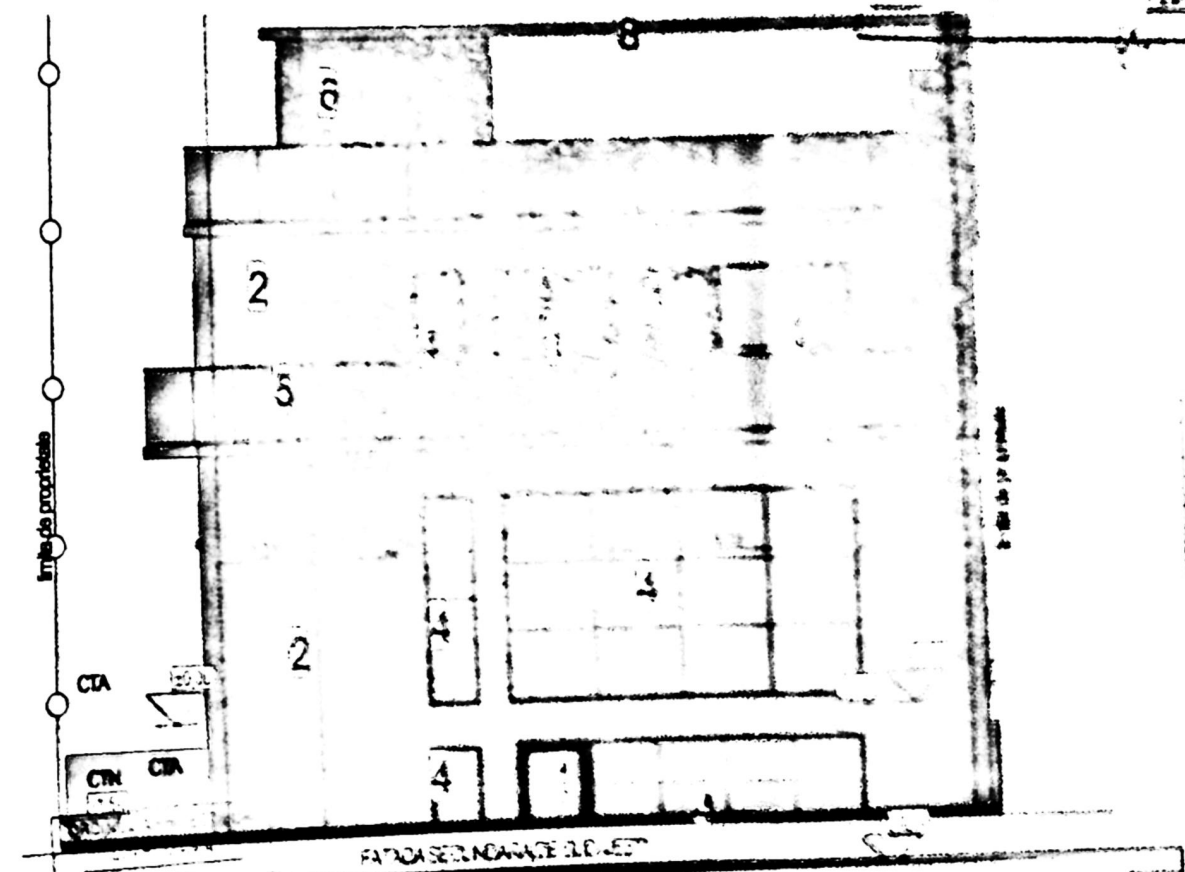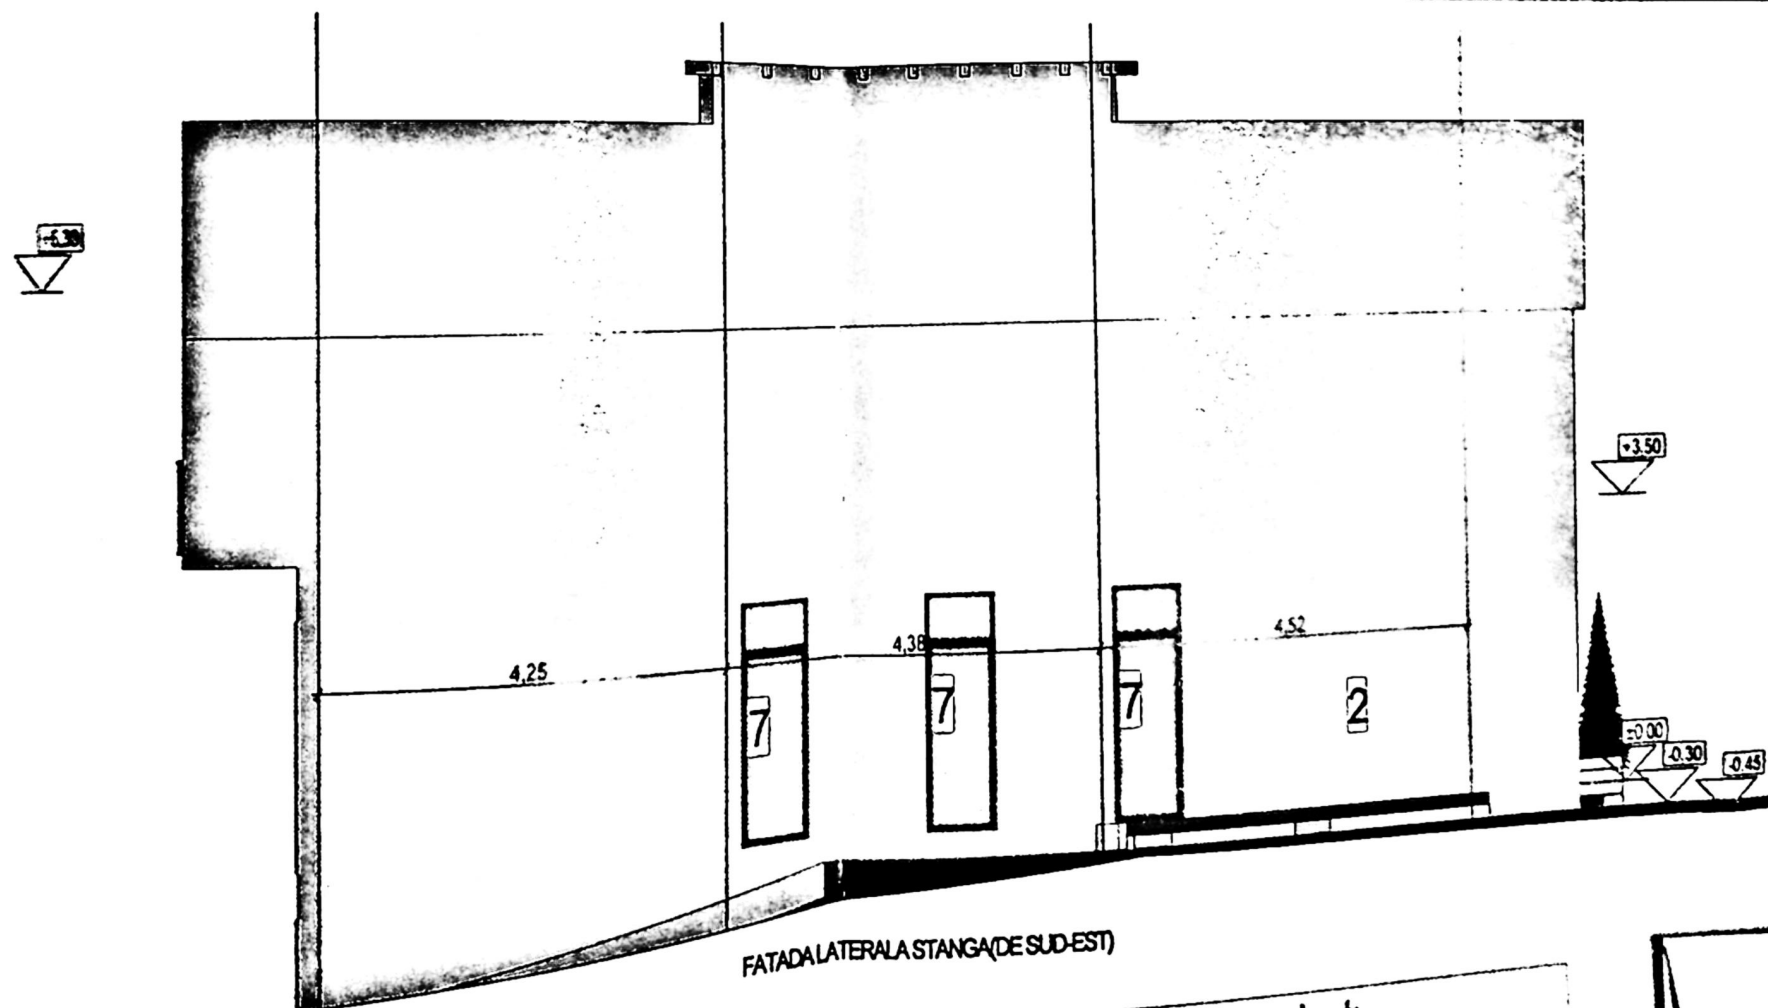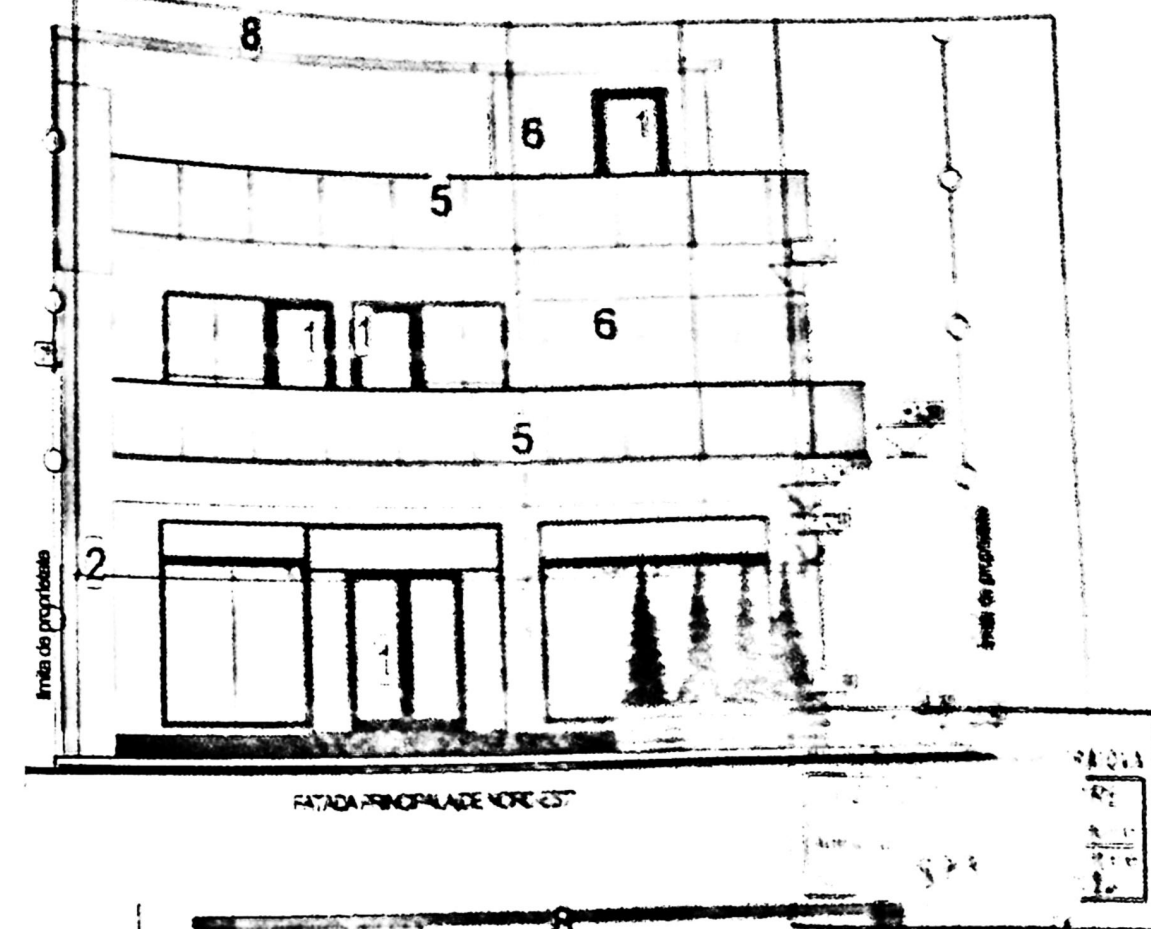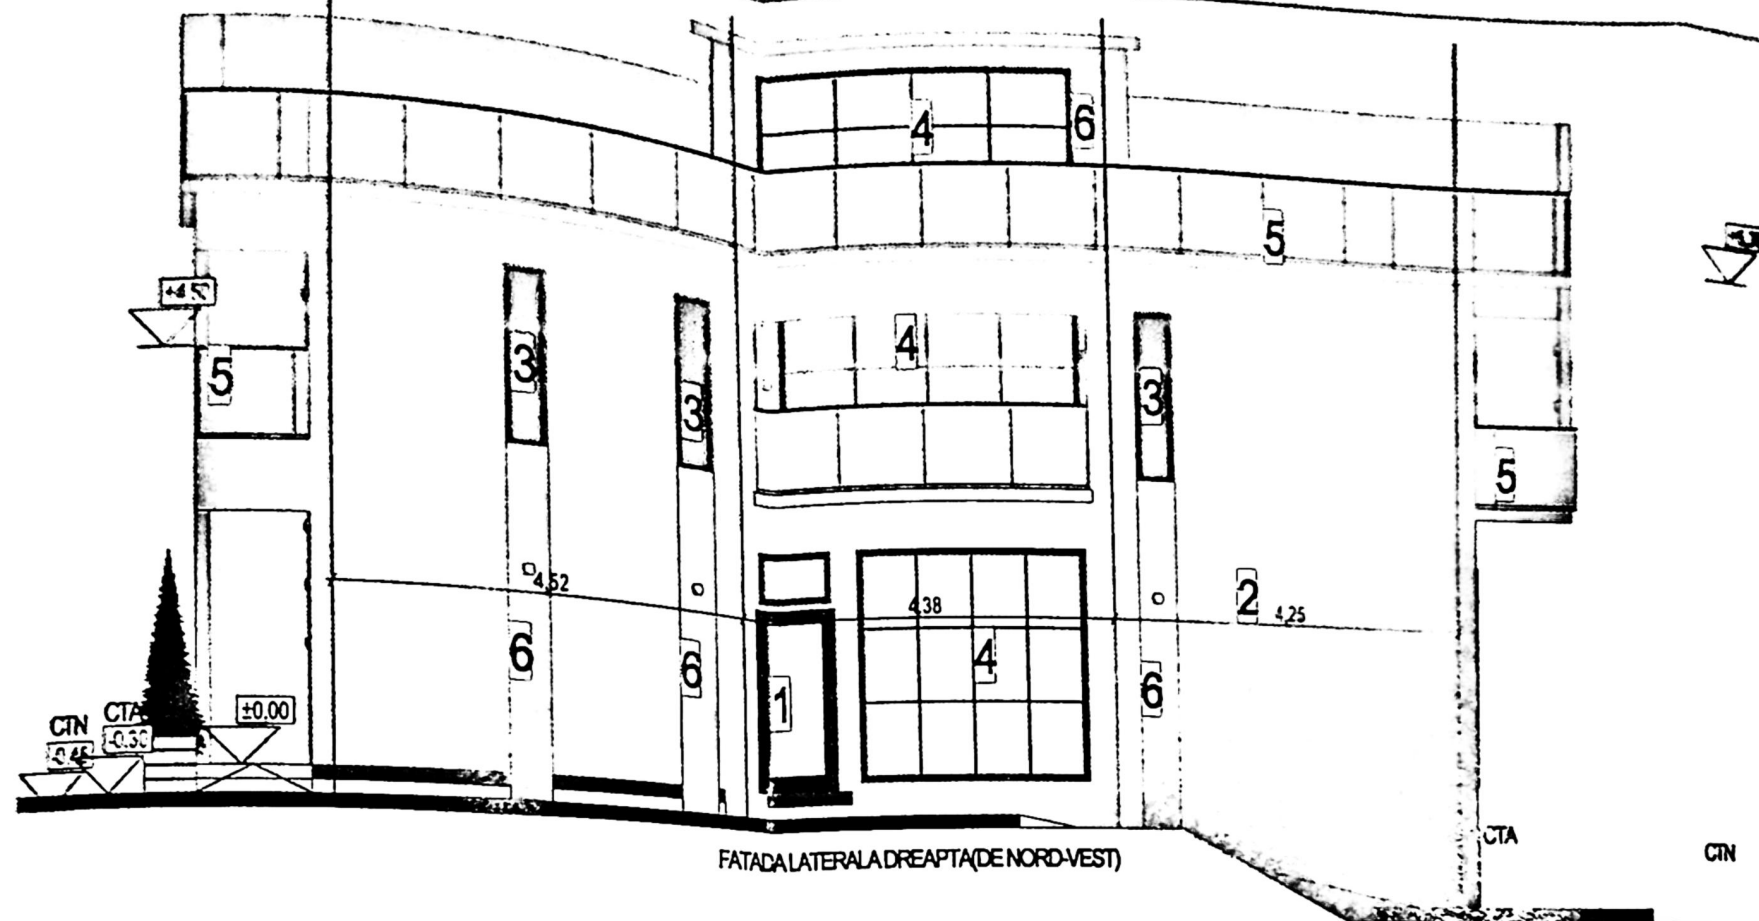

Finisaje: 1-usi din PVC antracit si geam termopan securizat;
2-tencuiala decorativa alba; 3-ferestre PVC antracit cu geam termopan mat
si deschidere de la Hp min 90 cm; 4-ferestre PVC antracit cu geam
termopan clar si cu deschidere de la Hp min 90 cm; 5-parapet protectie din
cadru metalic si panouri poliglass; 6-riflaj vertical imitatie lemn;
7-ferestre fixe opace; 8-pergola metalica vopsita alb