

RELEVU CONSTRUCTIV


Suprafata utila (mp)	Adresa imobilului: Mun.Craiova, Postavarul, nr.23-fost nr.21, Jud.Dolj.
38.8	
247361	UAT CRAIOVA

ORDINUL ARHITECTILOR
DIN ROMANIA

00028

Adriana
CISMARU

Arhitect cu drept de semnatura

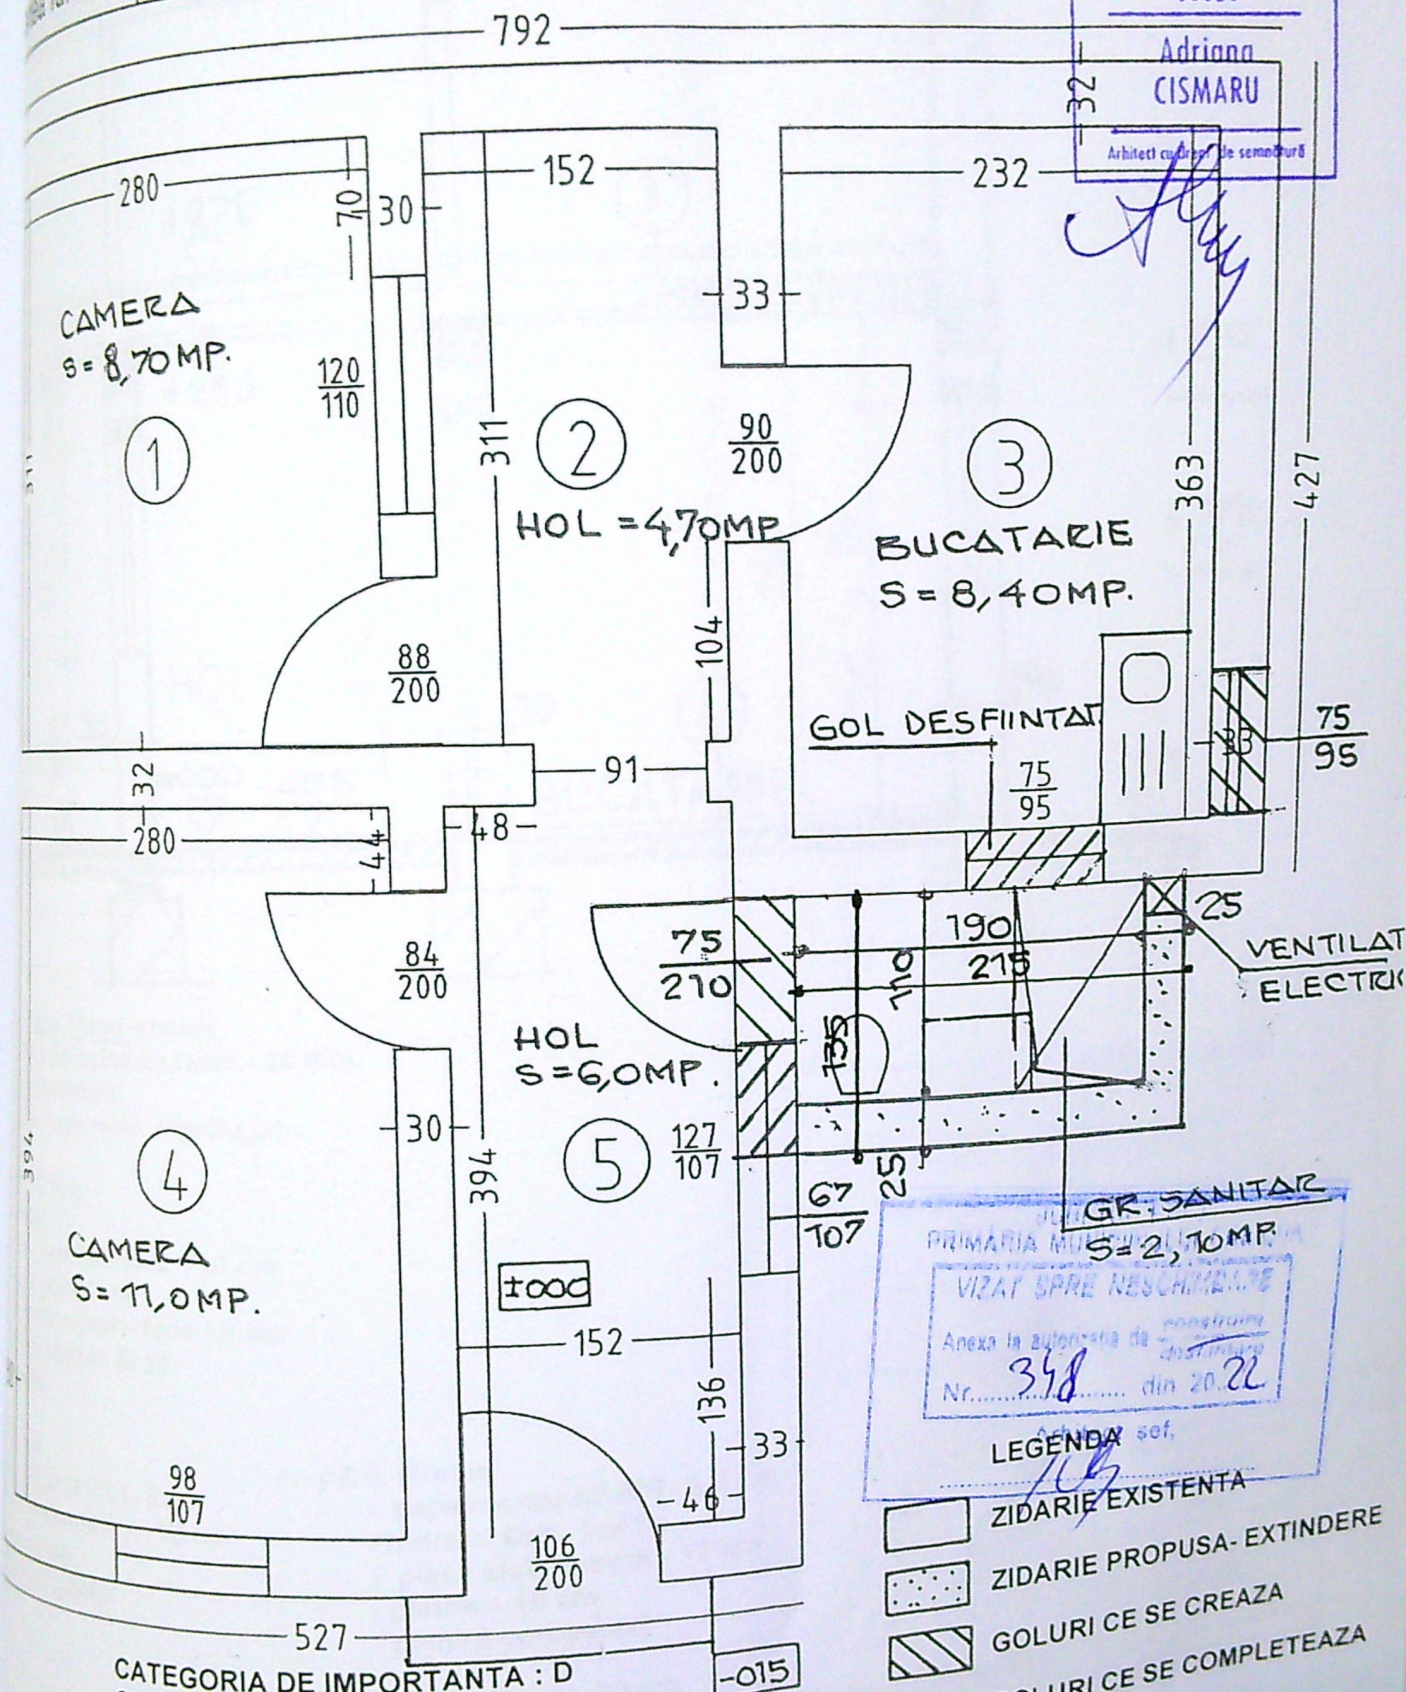

CATEGORIA DE IMPORTANTA : D
CLASA DE IMPORTANTA : IV
GRAD DE REZISTENTA LA FOC : III
S. c. = 57,50 mp = S. d. = 57,50 mp
S. utila = 40,90 mp
S. locuibila = 19,70 mp / 2 camere





VERIFICATOR/
EXPERT

NUME

SEMNATURA

CERINTA

REFERAT / EXPERTIZA NR./DATA

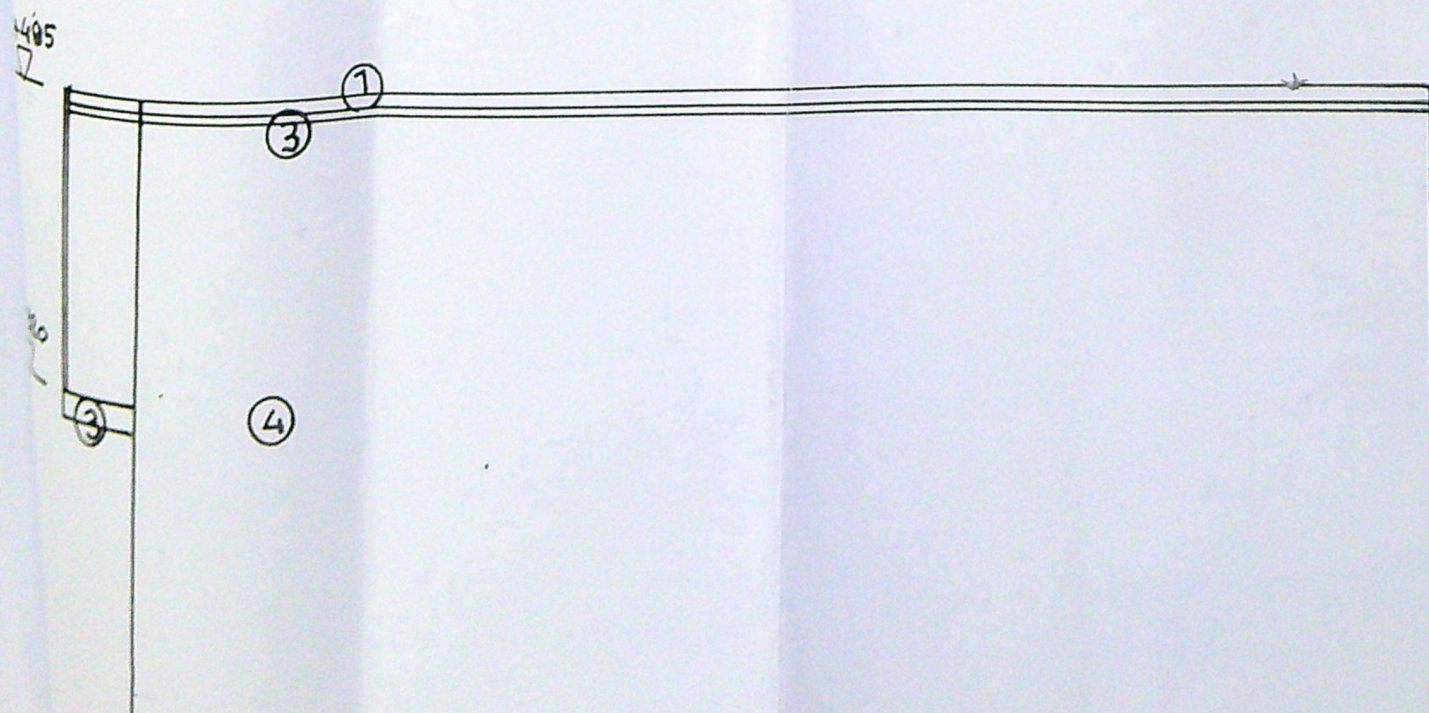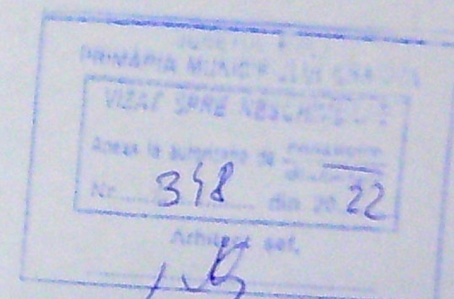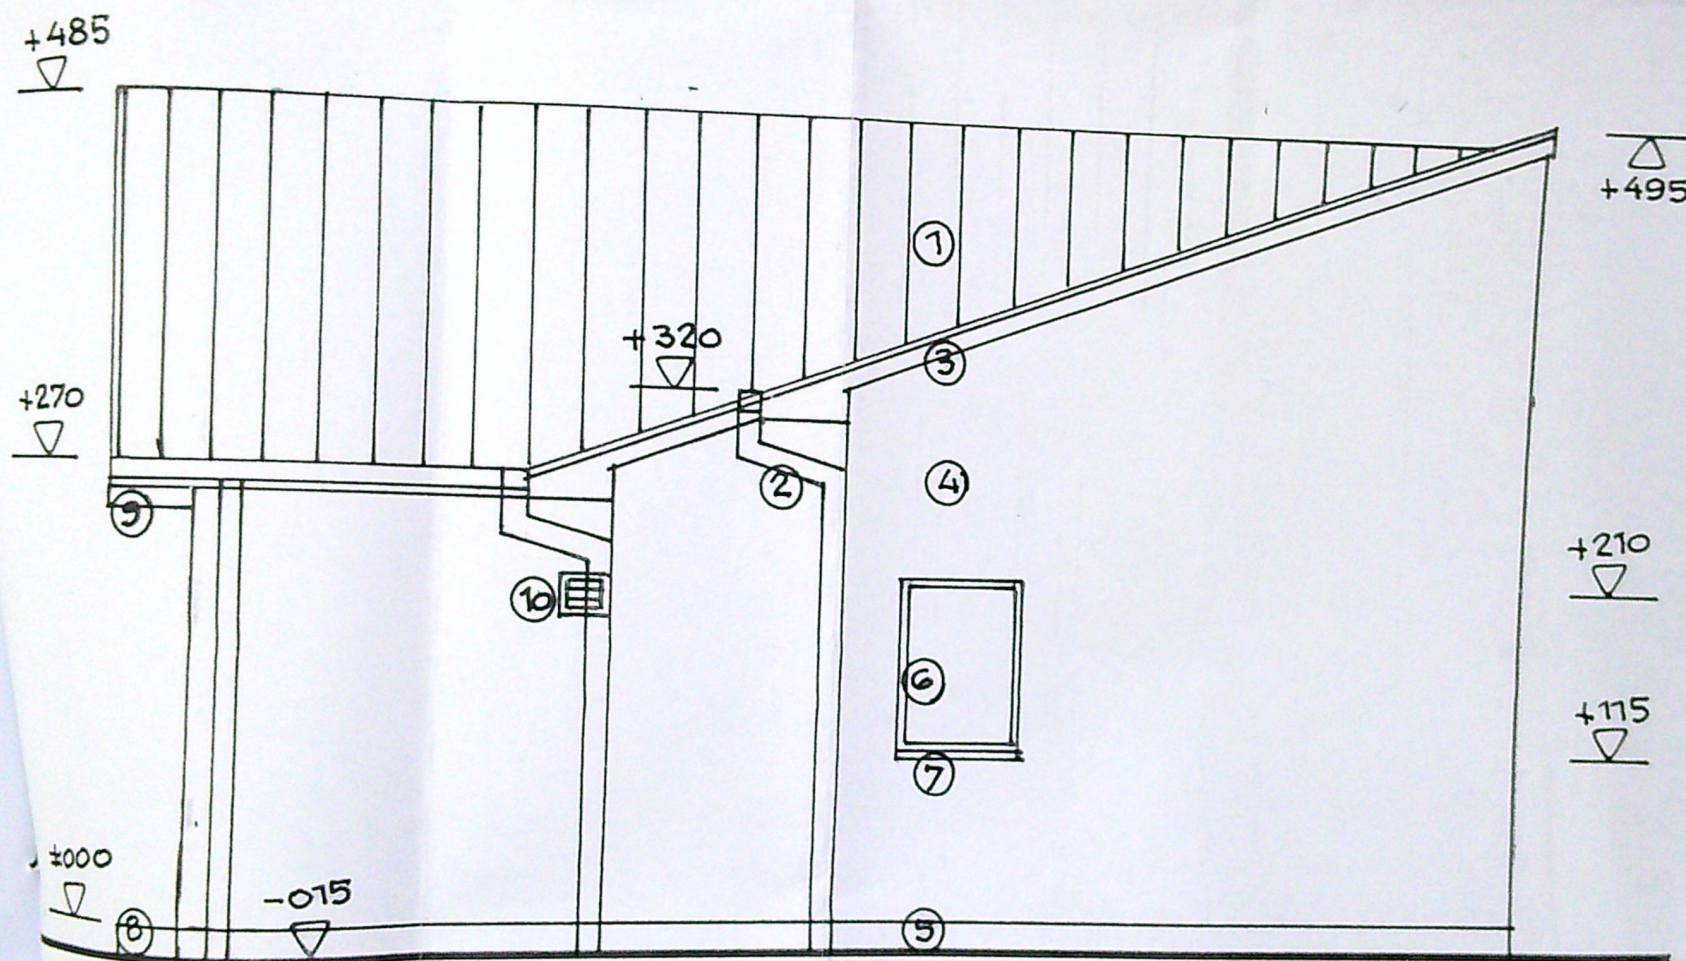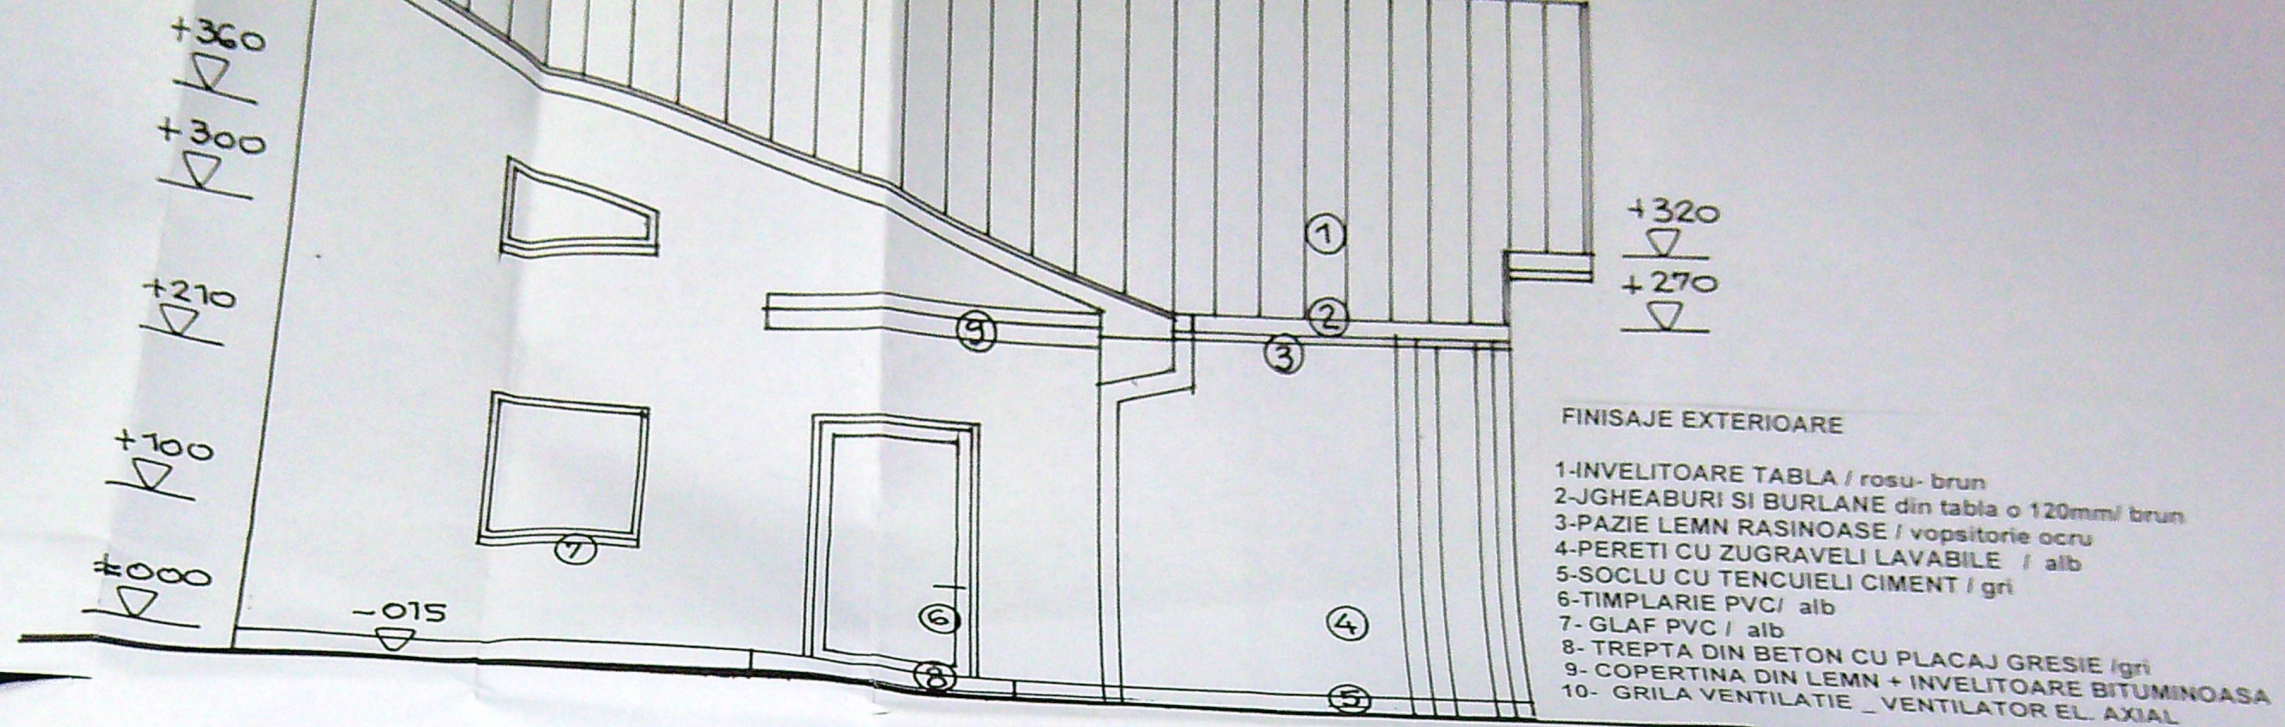

3A

