

27/04

Serviciu funciara nr

Mun. Craiova str. Aviatorilor nr 21 Acz E27.1 P+03 Av. Dol. - intersectie

Unitatea Administrativ-Teritoriala UAT

CRAIOVA



LEGENDA

Ax drum
 Limita proprietate
 Suprafata construita propusa
 Suprafata terase
 Acces proprietate
 Imprejmuire teren
 Alei pavate 101 mp
 Spatiu verde 124 mp
 Parcaje auto (2 locuri)

Suprafata teren= 473 mp
 Suprafata construita propusa= 145.80 mp
 Suprafata desfasurata propusa= 248 mp

POT existent= 0.00 %
 CUT existent= 0.00
 POT propus= 30.82 %
 CUT propus= 0.52

Limprejmuire= 97.21 ml

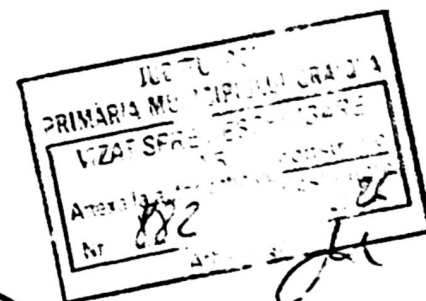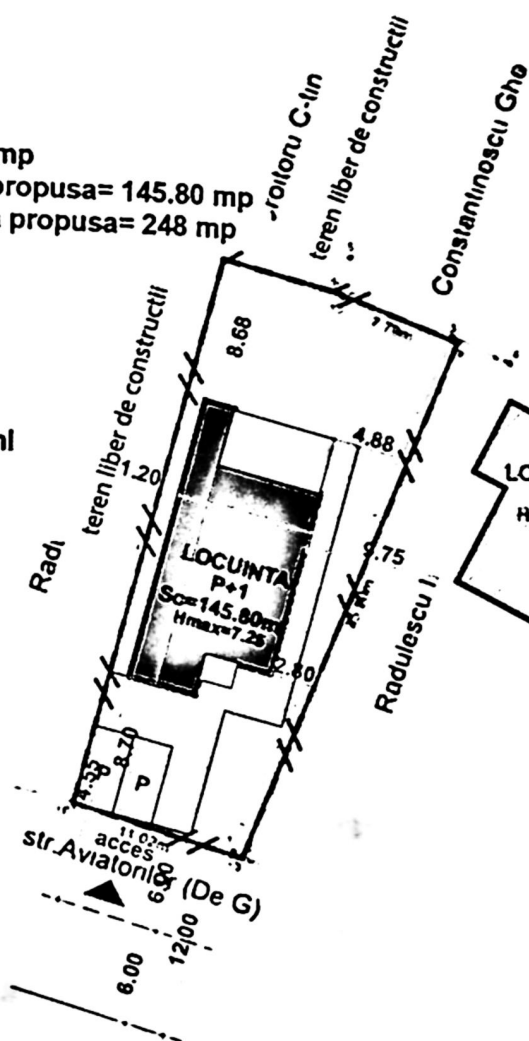

Ana-Maria
Csukor

Semnata digital de
 Ana-Maria Csukor
 Data: 2026.09.25
 10:15.55 +0300

Data raportare la teren

Executant
 SC CARTO CAD SRL

terren
 din cad. nr. 1
 situat in teren

SI
 NA

SI SUPRAFADE TEREN



a. Int. Bui

RE

Proiect in
 ordinat


Pauz

Proiect in
 ord

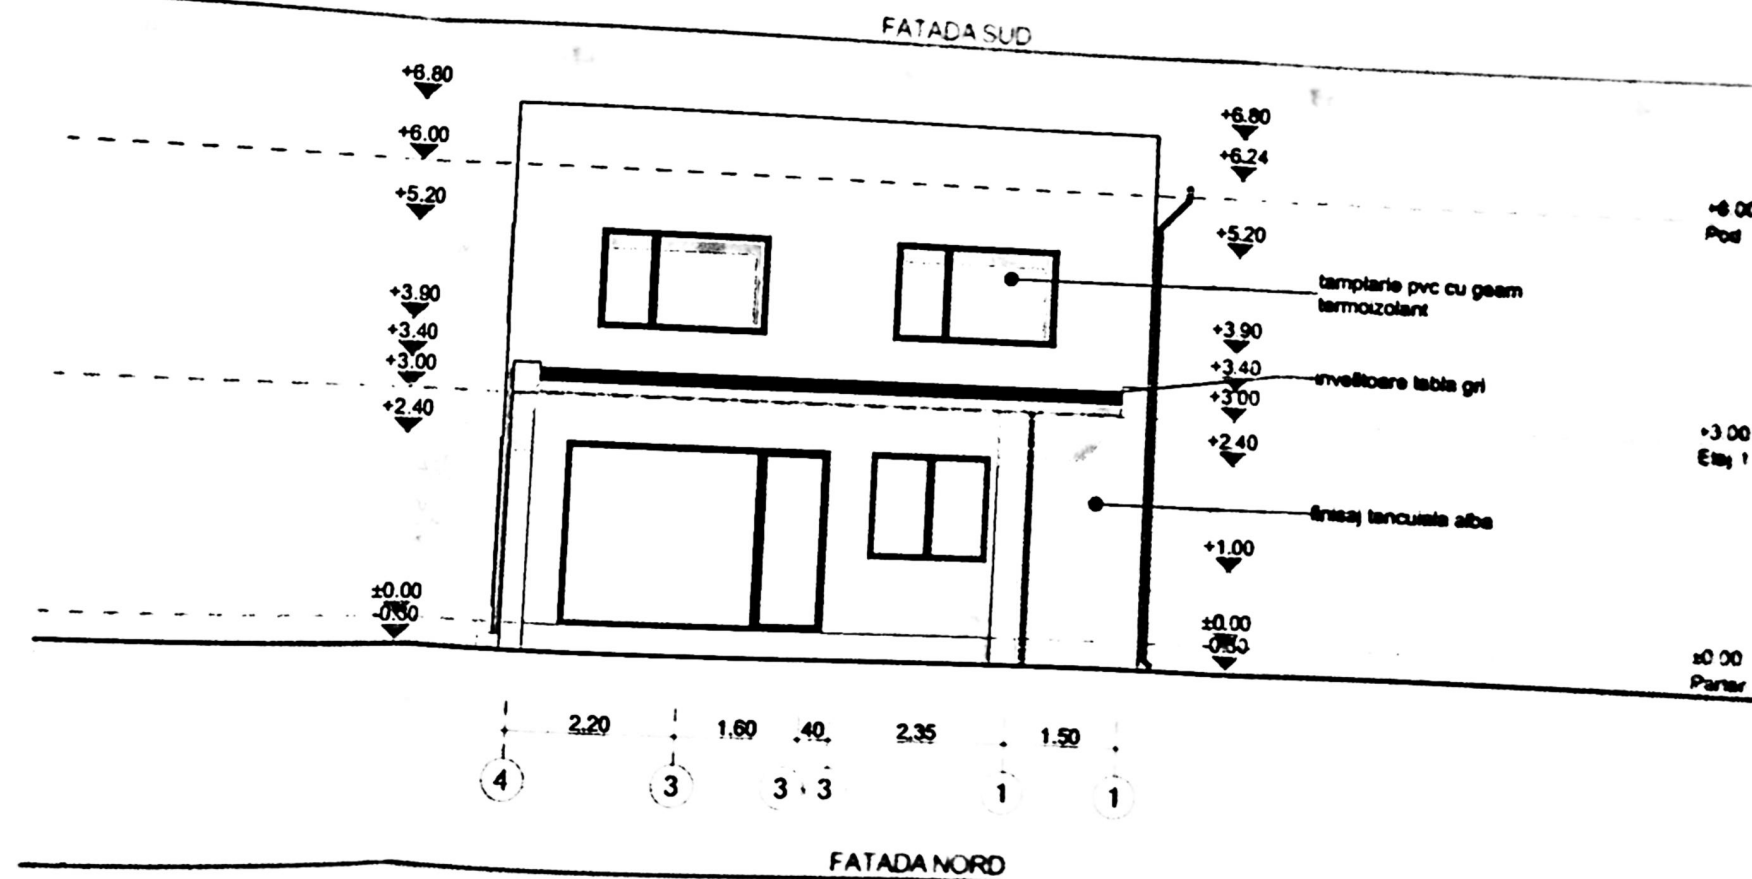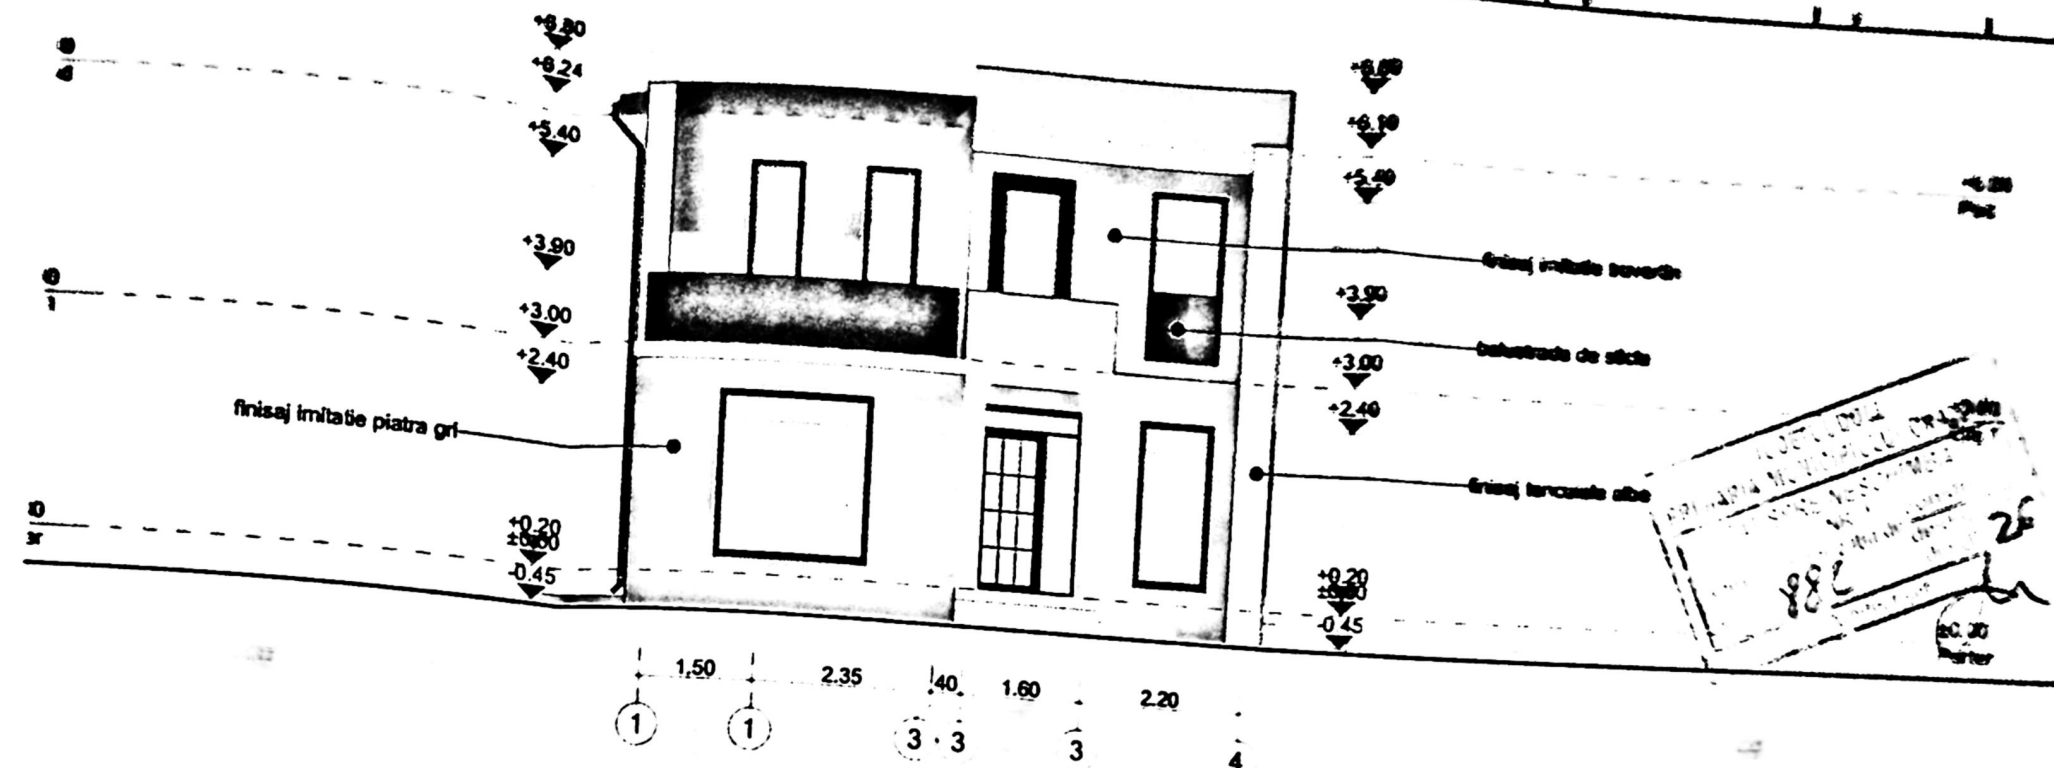

Ana-Maria
Csukor

Semnat digital
de Ana-Maria
Csukor
Data
2020.09.25
10:21:47
+0300

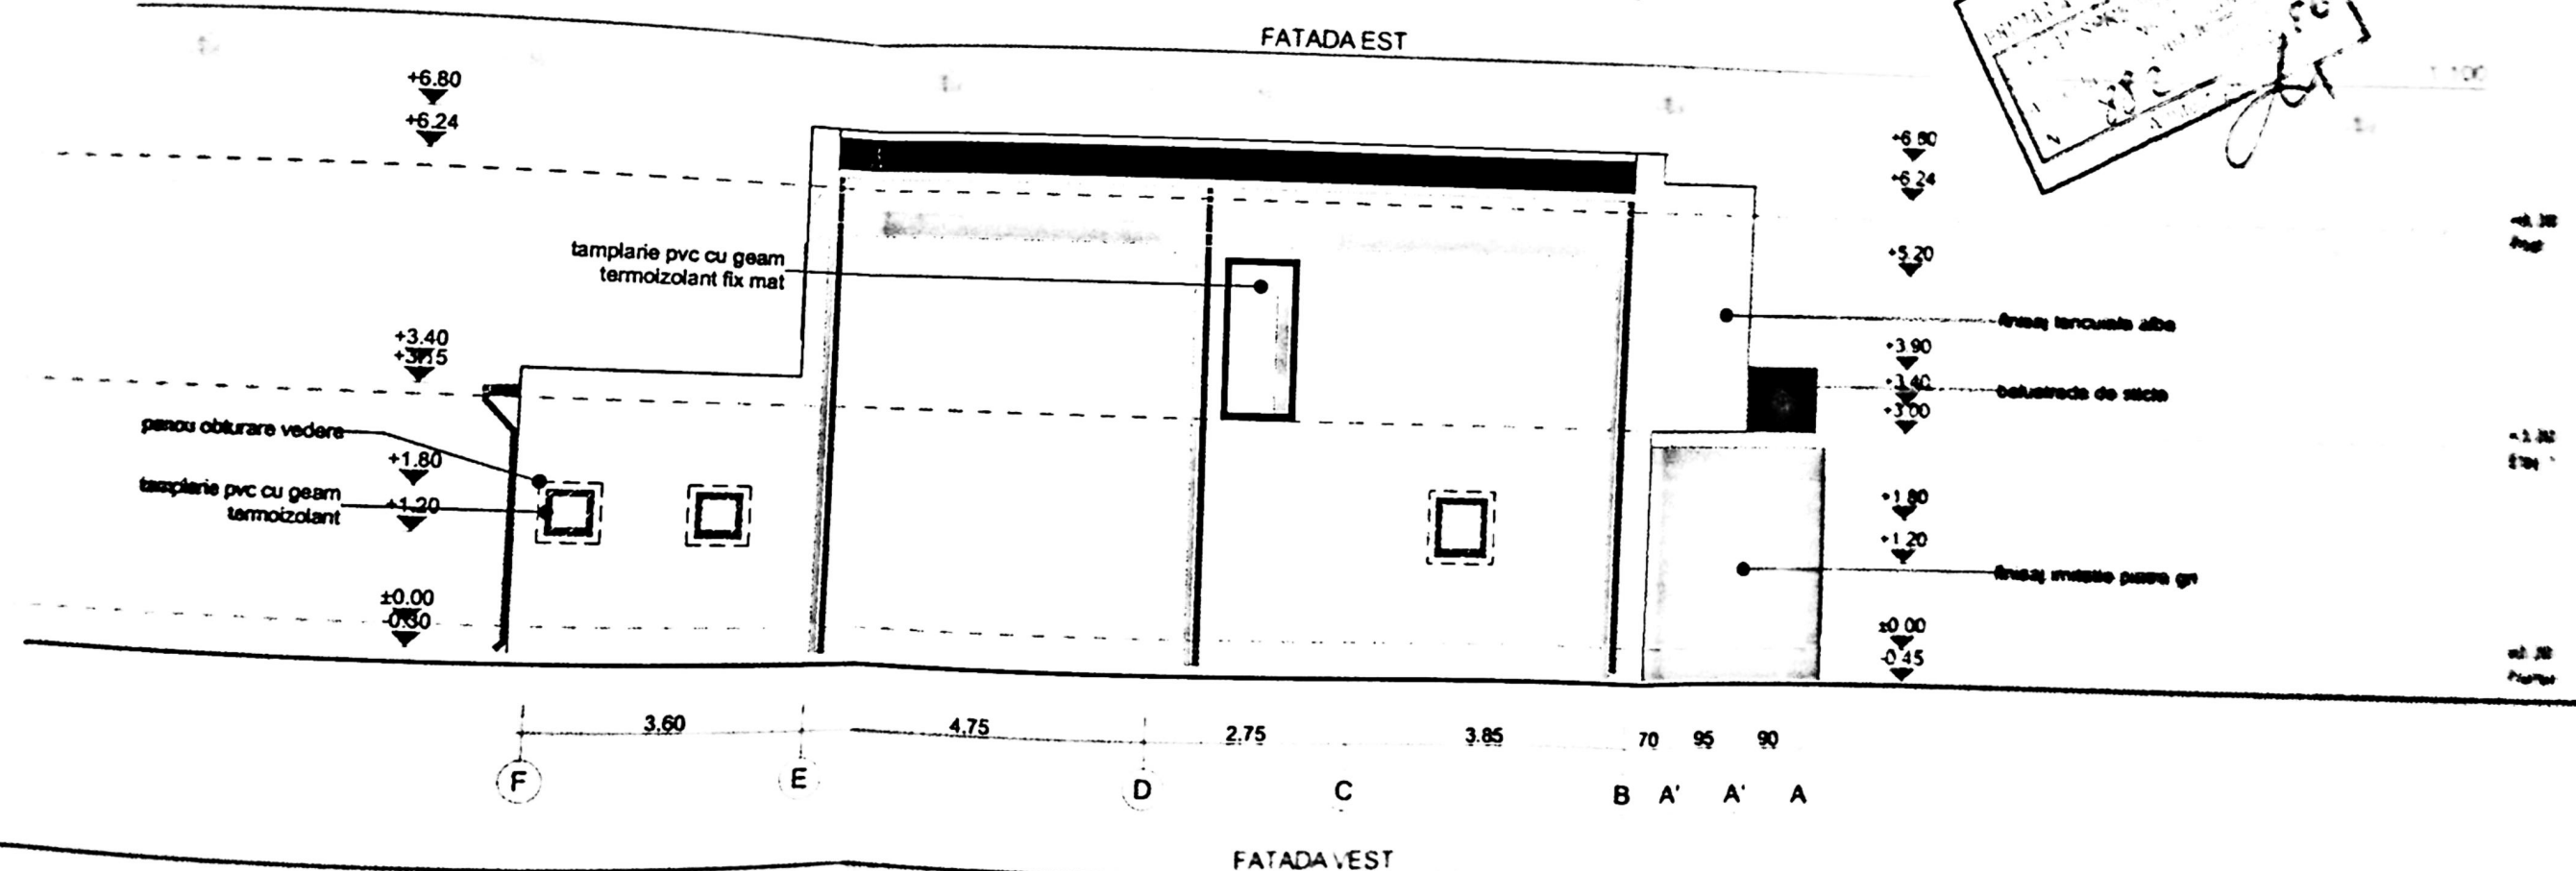

Ana-Maria
Csukor

Semnat digital
de Ana-Maria
Csukor
Data: 2026.09.25
10:30:16 +03'00'

Proiectat de	DI 1.2026
Desenat de	DIAC
Proiect nr.	A-08