

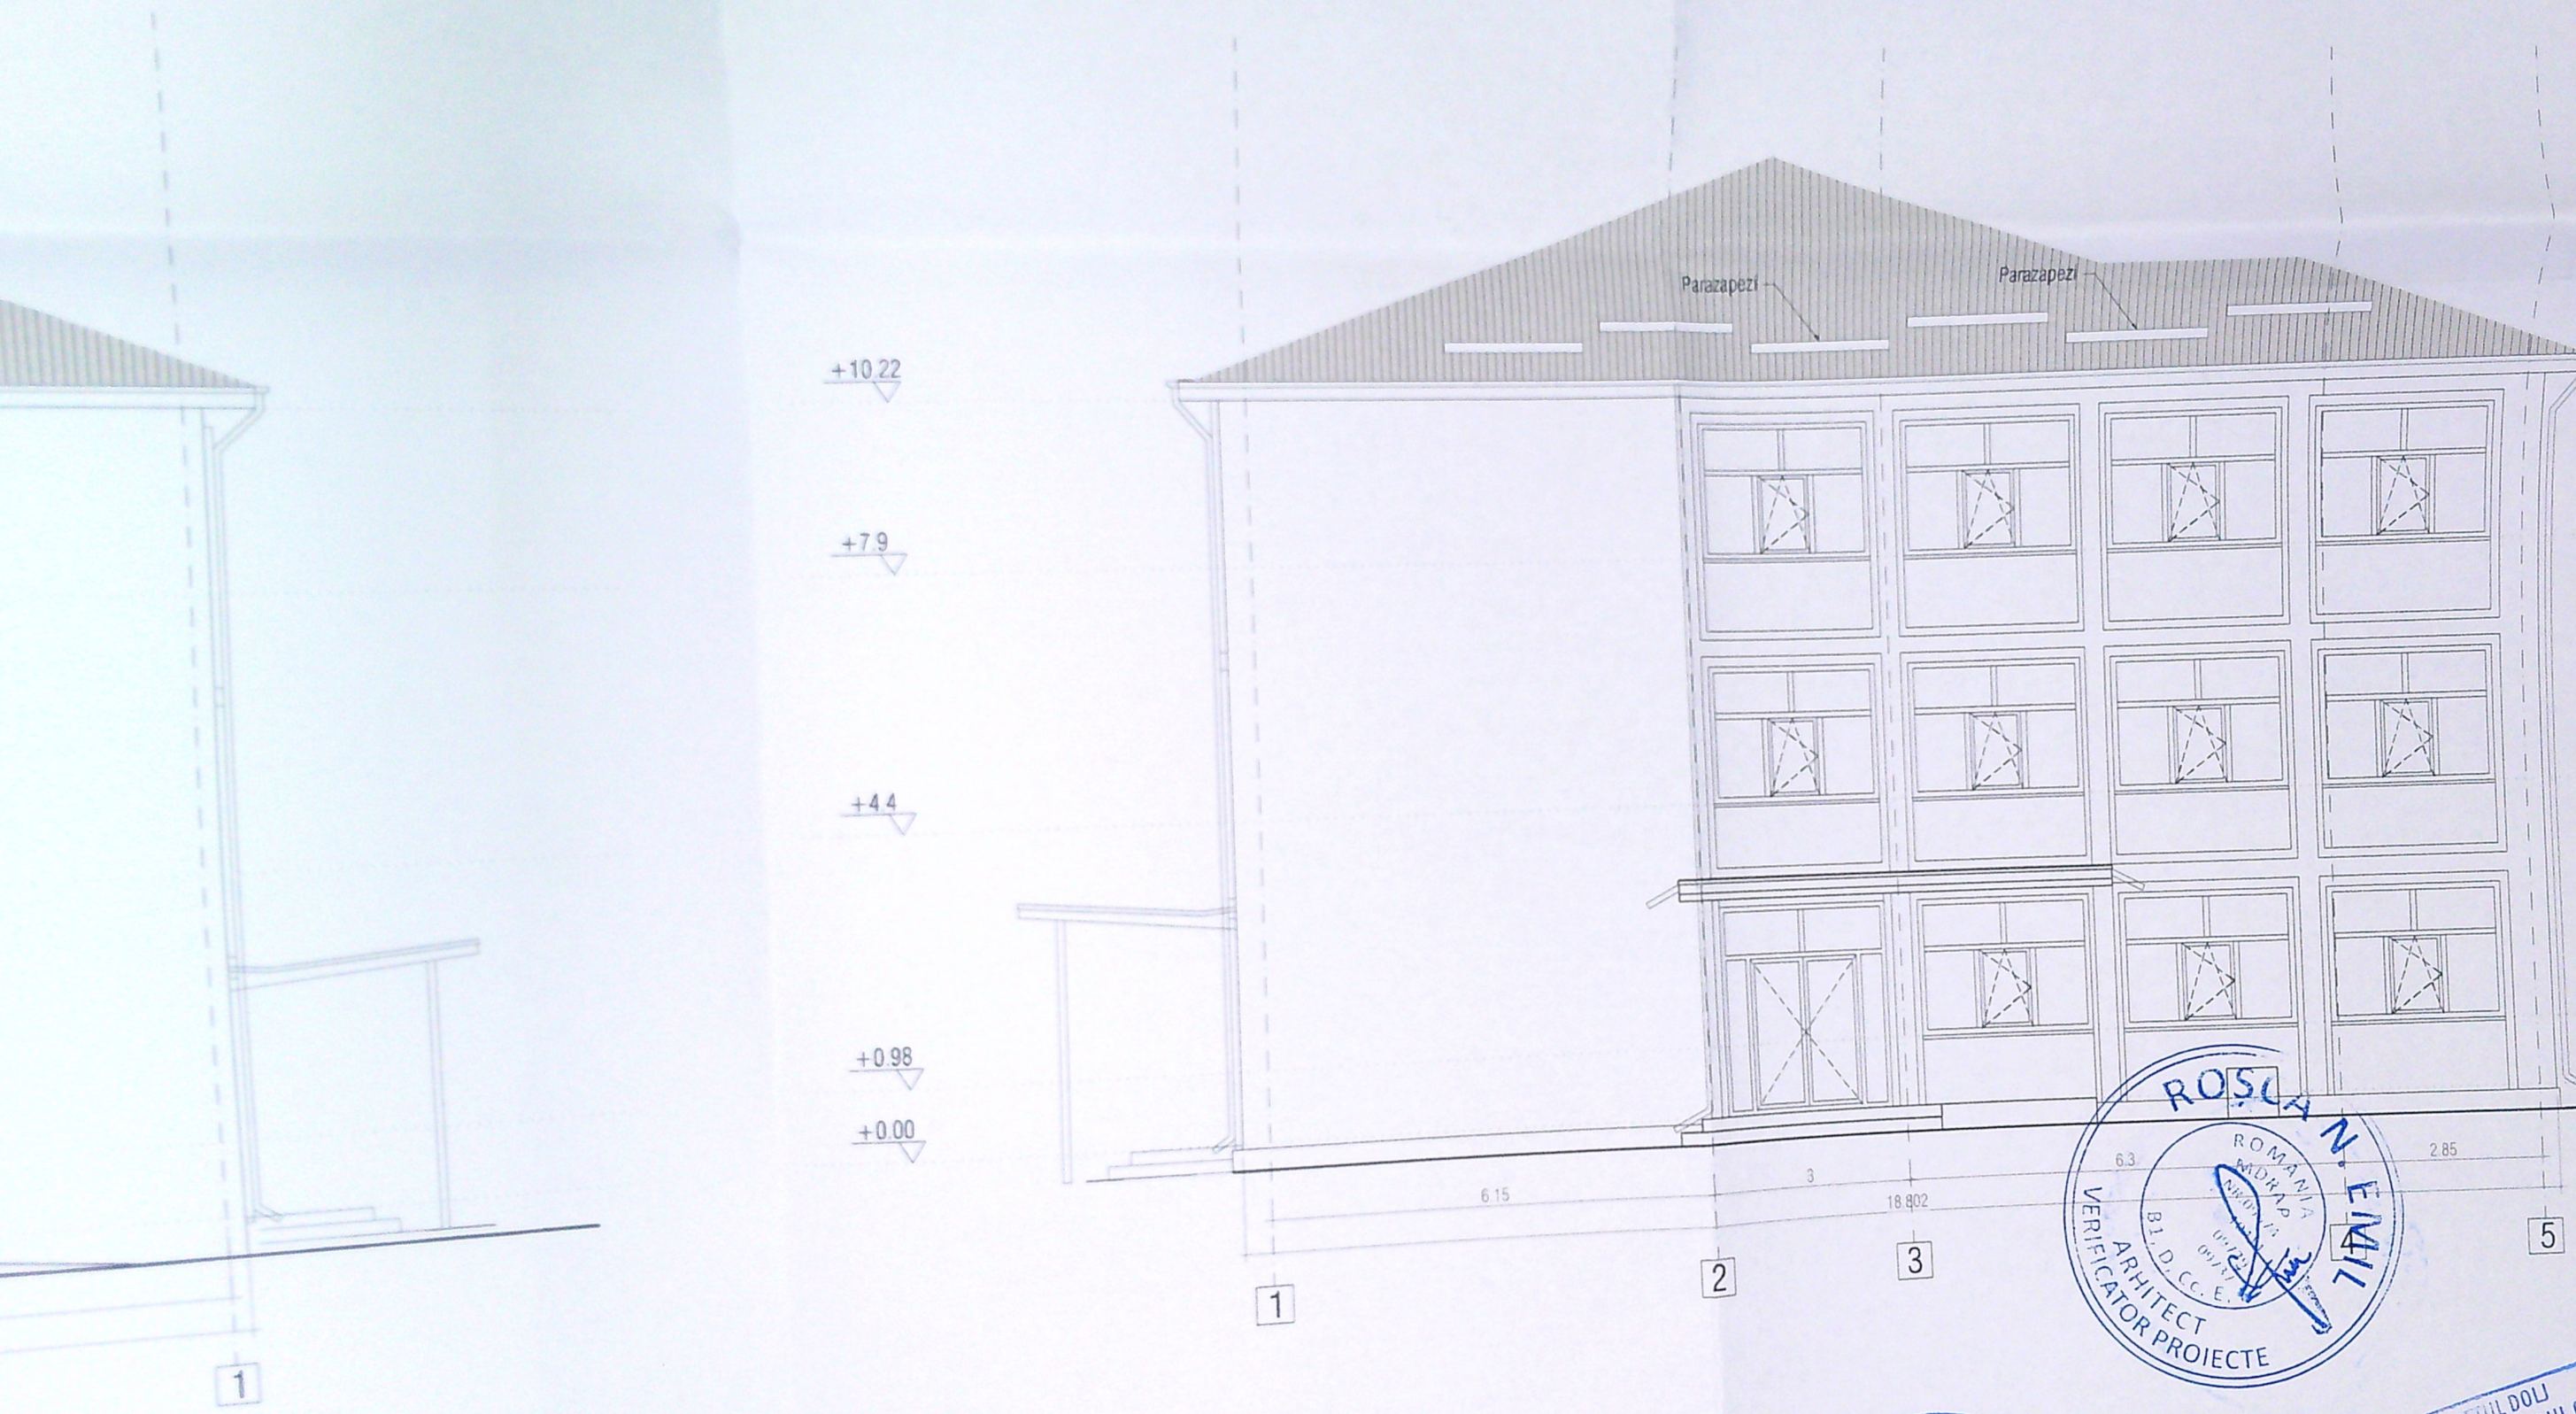


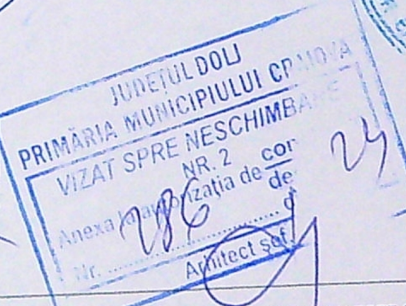



FATADA VEST

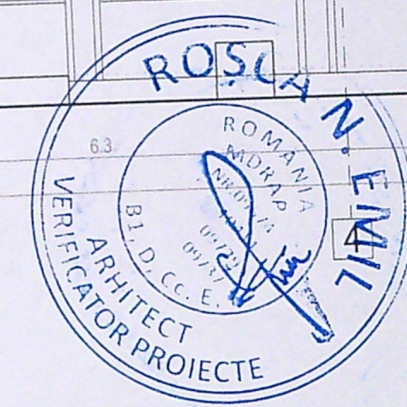

FATADA EST

REPRODUCEREA, IMPRUMUTAREA SAU EXPUNEREA ACESTUI DOCUMENT, PRECUM SI TRASMITEREA INFORMATIILOR CONTINUTE ESTE PERMISA NUMAI IN CONDITIILE STIPULATE IN CONTRACT. UTILIZAREA EXTRA CONTRACTUALA NECESITA ACORDUL SCRIS AL SC K-BOX CONSTRUCTION DESIGN SRL.

VERIFICATOR					REFERAT VERIFICARE/RAPORT EXPERTIZA	
VERIFICATOR		SEMNATURA	CERINTA			PROIECT NR.

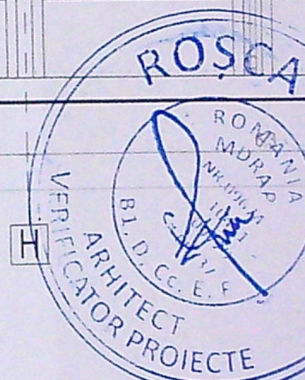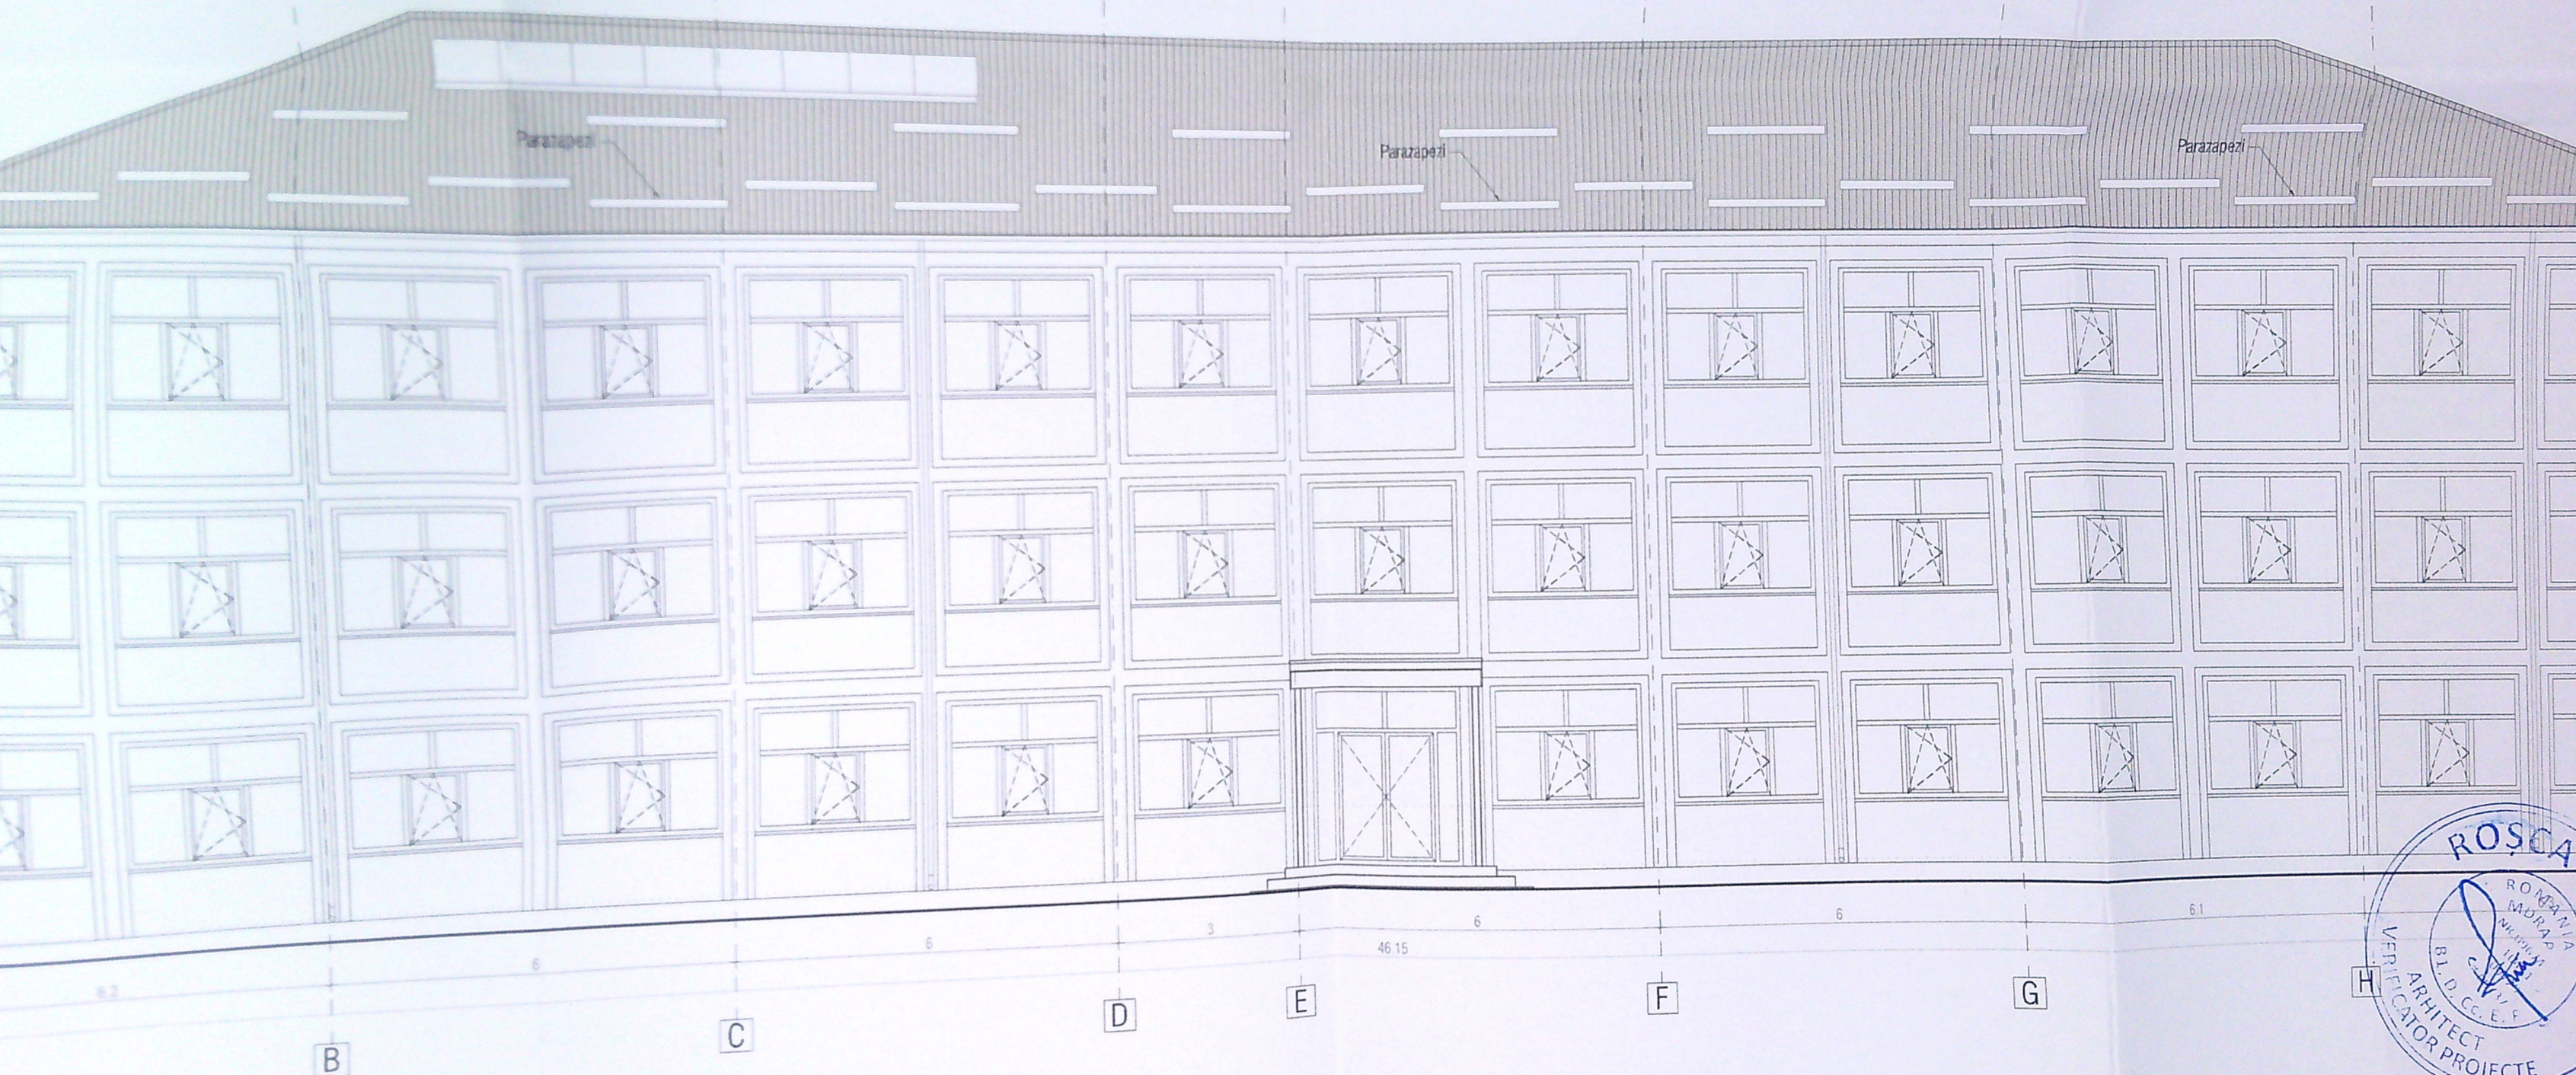

REPRODUCEREA, IMPRUMUTAREA SAU EXPUNEREA ACESTUI DOCUMENT PREZENTAT
STIPULATE IN CONTRACT UTILIZAREA EXTRA CONTRACTUALA NECESITA ACORDUL SCRIS
VERIFICATOR



FATADA VEST