


ACCES AUTO

ACCES PIETONAL


IMPREJMUIRE
PROPUSA

str. Gheorghe Chitu

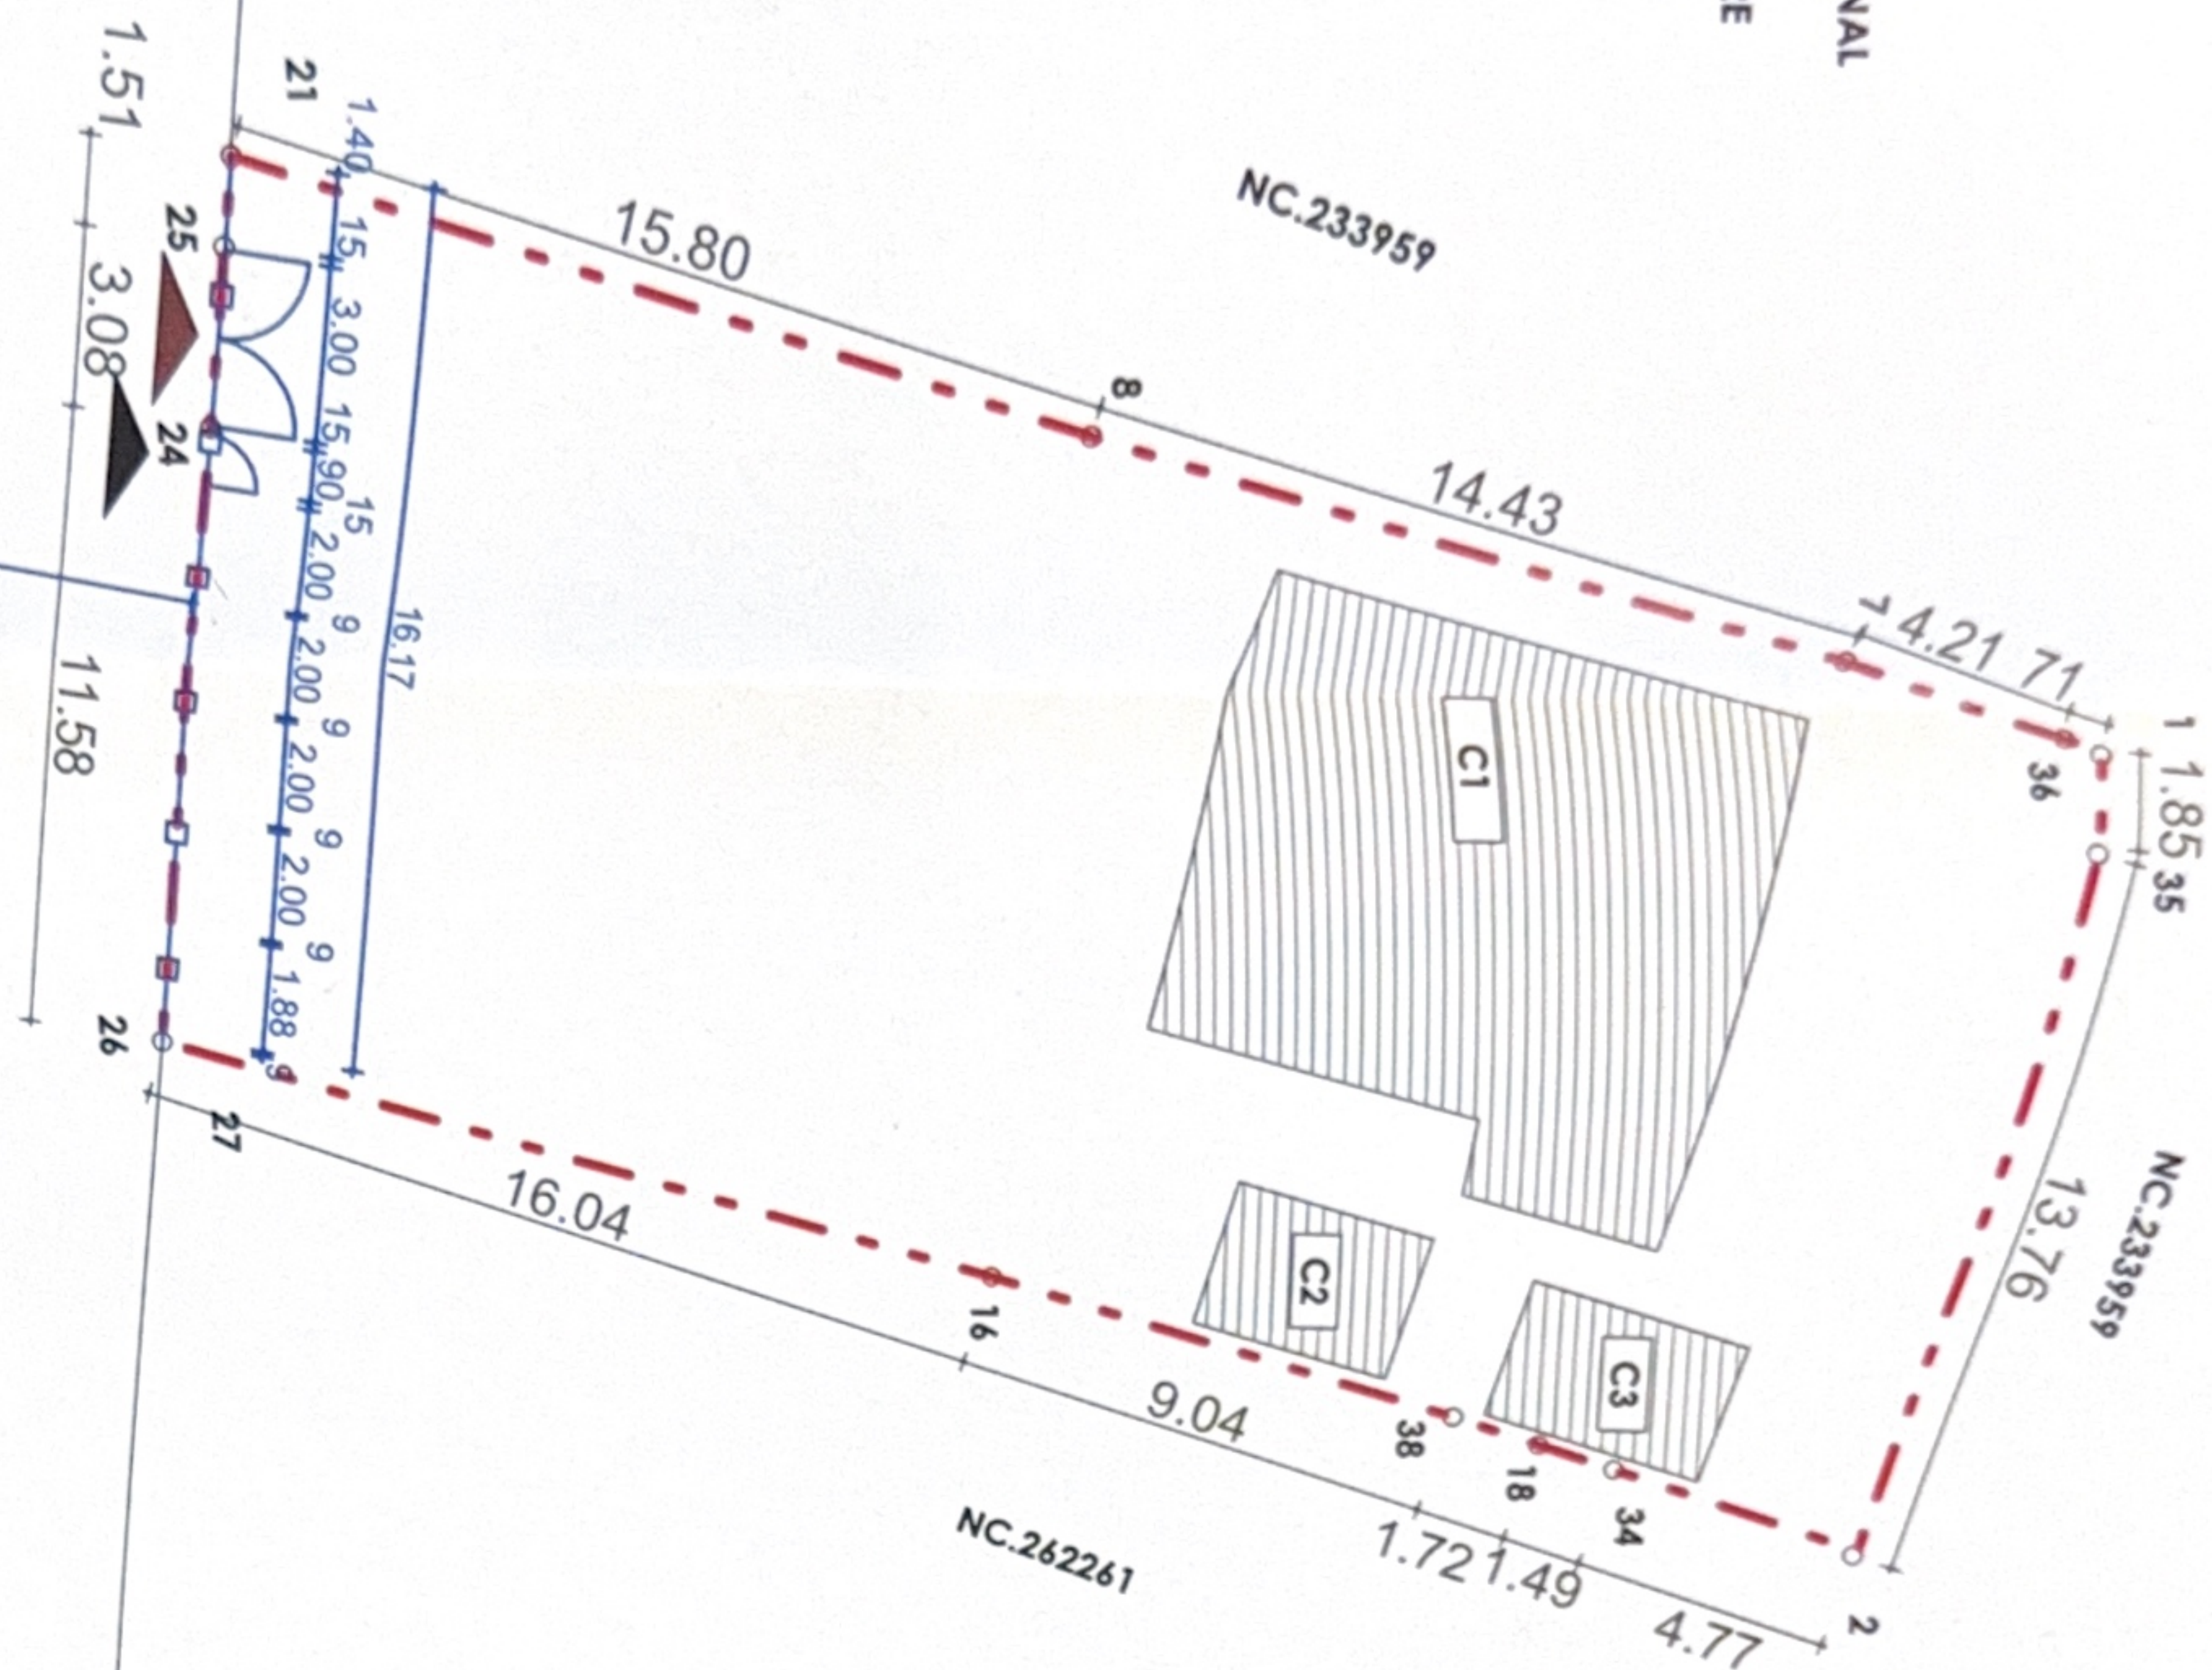

NOTE:

CLASIFICAREA IMPORTANȚĂ - "P" - redare
CLASIFICAREA IMPORTANȚĂ - "M" -
GRAD DE NEZISERNITĂȚĂ LA POC - "M"

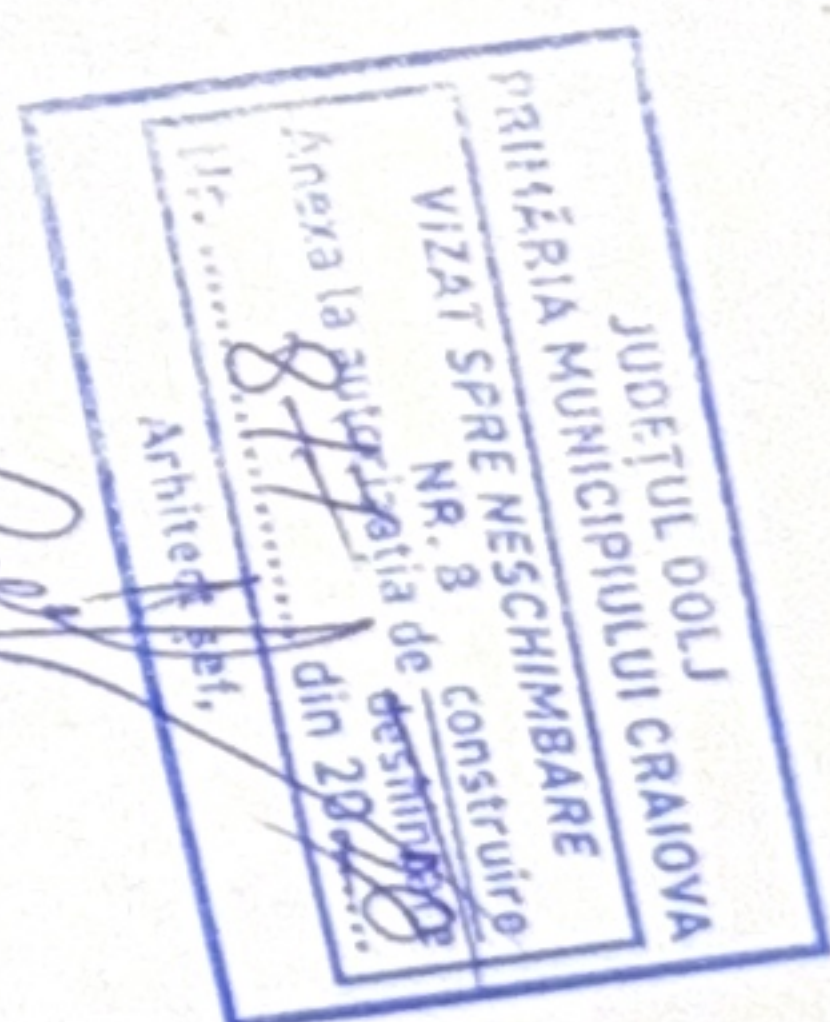

BILANT TERITORIAL

S TEREN = 537.00 mp

EXISTENT

S construita C1 S+P+IE existenta = 94.70 mp

S desfasurata C1 S=P+IE existenta = 284.70 mp

S construita C2 P existenta = 10.70 mp

S desfasurata C2 P existenta = 10.70 mp

S construita C3 P existenta = 11.60 mp

S desfasurata C3 P existenta = 11.60 mp

SUPRAEATA TOTALA EXISTENTA

S construita totala = 117.00 mp

S desfasurata totala = 307.00 mp

PROPUIS

L imprejmure propusa = 16.17 ml

EXISTENT

P.O.T. = 21.78 %

C.U.T. = 0.57

